Click Here for Field Notes

(4-675a.)

3804

Resurvey of Fractional Township No 22 North, Range No 104 West of the Sixth Principal Meridian, Wyoming

G f F e E d D c C b B a A

Total number of Acres 20449.92

Meanders of								
Posts	Courses	Ch. Lk.	Posts	Courses	Ch. Lk.	Posts	Courses	Ch. Lk.

Coal Land	
Sec	1
"	12
"	13
"	24
"	25
"	35
"	36

Latitude 41°50' N
Longitude 109°07' W.
Mag. Decl 17°10' E

Surveys Designated	By Whom Surveyed	Date of Contract	Amount of Surveys M	Ch.	Lk.	When Surveyed
Resurvey Township lines	Johnson and ... 3/4 ... 1906		18	73	30	Aug 28 - September 13 1906
Resurvey Subdivisions	"	"	56	73	67	September 15-23 1906 and November 3-6, 1907

The above Map of Resurvey of Fractional Township No 22 North of Range No 104 West of the Sixth Principal Meridian, Wyoming is strictly conformable to the field notes of the survey thereof on file in this office, which have been examined and approved.

Surveyor General's Office. Cheyenne Wyoming January 7 1908

[signature] Surveyor General

2226-B

Accepted by the Hon Commissioner ... 7 April ... 1908 Duplicate plat forwarded to ... Land Office ...

22-104

40

Click Here for Field Notes

71

3803

Resurvey of Fractional Township Nº 22 North, Range Nº 104 West of the Sixth Principal Meridian, Wyoming.

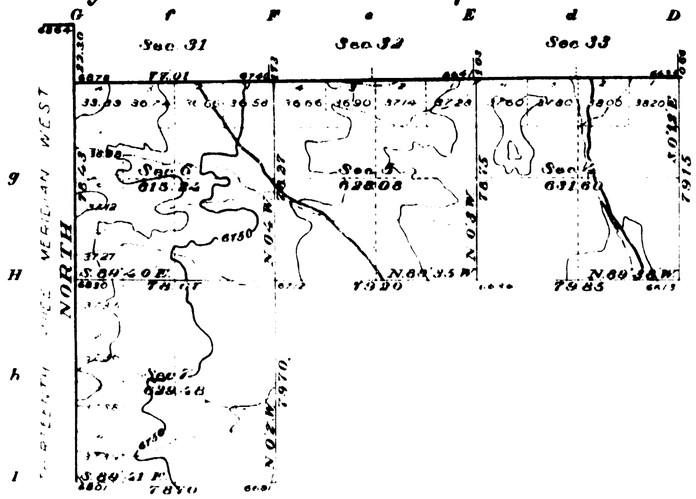

Total number of Acres 3,506.40

Lines Designated	By Whom Surveyed	Date of Appointment	Amount of Surveys	When Surveyed
Horizontal, Township Lines	C. H. Birdseye	May 11, 1908		June 5
Horizontal, Subdivisions	" " "	" " "		"
[illegible]	" " "	" " "		"

Latitude [illegible]
Longitude [illegible]
Mean Mag. Decl. [illegible]

Scale 40 Chains to an Inch. Contour Interval, 50 Feet.

The above map of the Resurvey of Fractional Township Nº 22 North, of Range Nº 104 West of the Sixth Principal Meridian, Wyoming, is strictly conformable to the field notes of the survey thereof on file in this Office, which have been examined and approved.

General Land Office, Washington, D.C. October 28 1909

[illegible] Commissioner.

U. S. G. O. 1911 [illegible] O.

2226-F

22-104

(27)

Click Here for Field Notes

3802

TOWNSHIP № 22 NORTH, RANGE № 104 WEST of the 6th Principal MERIDIAN.

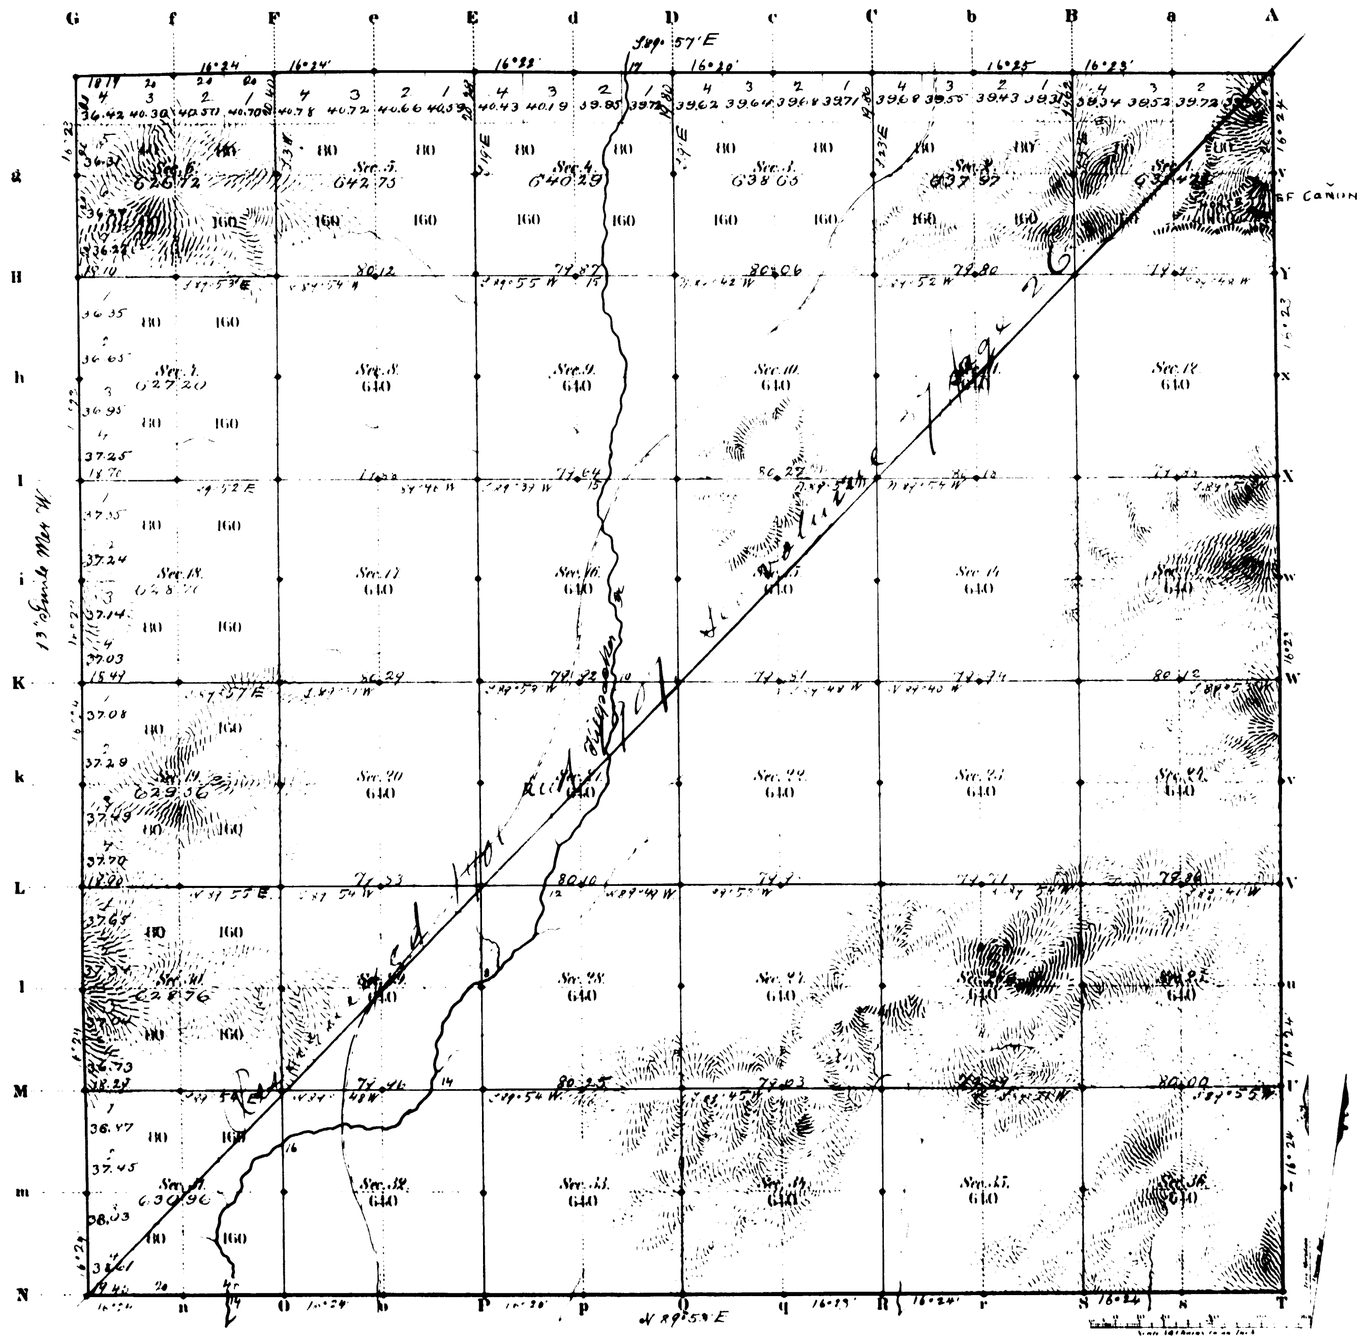

Total number of Acres 22,970.09

Surveys Designated	By Whom Surveyed	Date of Contract	Amount of Surveys	When Surveyed	Magnetic Declination
Township Lines	C. A. Hovey	May 24, 1882	17 77 64	June 29 and July 2, 1883	16° 29' East
Subdivisions	" "	" "	39 71 39	July 19-21, 1883	16 55 "
Connections					
13th Guide Mer. W.					

The above Map of Township № 22 North of Range № 104 West of the Sixth Principal Meridian Wyoming Territory is strictly conformable to the field notes of the survey thereof on file in this Office, which have been examined and approved.

Surveyor Generals Office
Cheyenne Wyoming
April 29th 1884

Edw. C. Davis
Surv. Gen.

2226

37
Indices

15

4853

RESURVEY

TOWNSHIP EXTERIORS

Scale; 1 inch = 160 Chains.

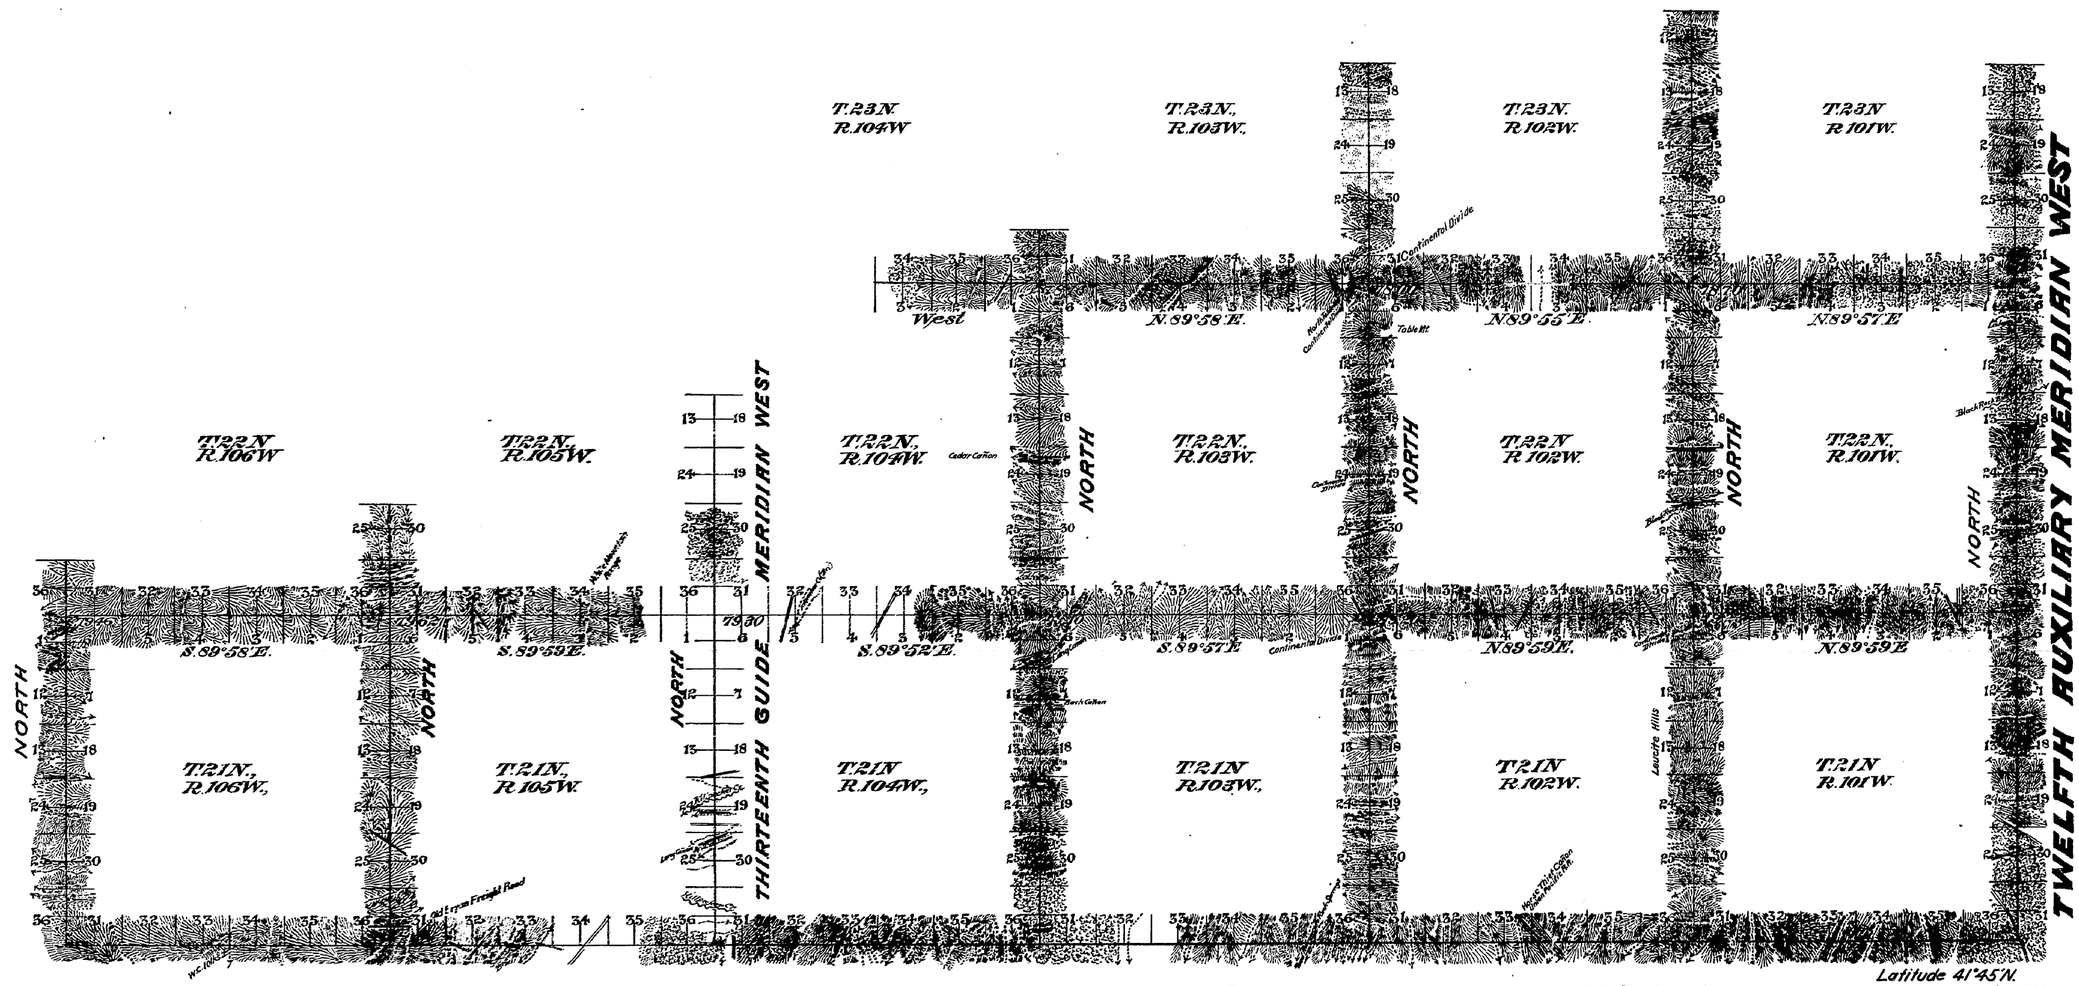

FIFTH STANDARD PARALLEL NORTH.

Latitude 41°45'N.
Longitude 108°46'W.
Mag. Decl. 17°18'E.

Table of Mileage

Surveys Designated	Mls	Chs	Lks	When Surveyed
Standard lines resurveyed	62	00	00	Aug. 16-28, 1906
Township " "	117	70	77	Aug 18-Nov. 25, 1906.

This Plat
of the Resurvey of
the Fifth Standard Parallel North through Ranges 101, 102, 103, 104, 105 and 106 West; the Twelfth Auxiliary Meridian West through Tps. 21, 22 and 23 North between Ranges 100 and 101 West; the Thirteenth Guide Meridian West through Tps. 21 and 22 North between Ranges 104 and 105 West; the North and West boundaries of Tps. 21 and 22 North, Ranges 101, 102 and 103 West; the West boundaries of Tps. 23 North, Ranges 101, 102 and 103 West; the North boundaries of Tps. 21 and 22 North, Range 104 West; the North and West boundaries of Tps 21 North, Ranges 105 and 106 West and the West boundaries of Tps. 22 North, Ranges 105 and 106 West of the Sixth Principal Meridian, Wyoming, is strictly conformable to the field notes of the resurvey thereof by Frank M. Johnson and Herman Jaeckel, U.S.D.S., under their Contract No. 314, dated July 12, 1906, which have been examined, approved and filed in this office.

U.S. Surv. Gen'l's Office
Cheyenne, Wyoming
January 7, 1908.

Alpheus P. Harman
U.S. Surv. Gen'l.

C.W.S., A.A.M.T.

F.E.:

2905

Accepted by the Hon. Commissioner in his letter "E", April 16, 1908.

(27)
Accession no. 3790

91

EXTERIOR LINES

Magnetic Variation East. Scale 3 miles to 1 inch

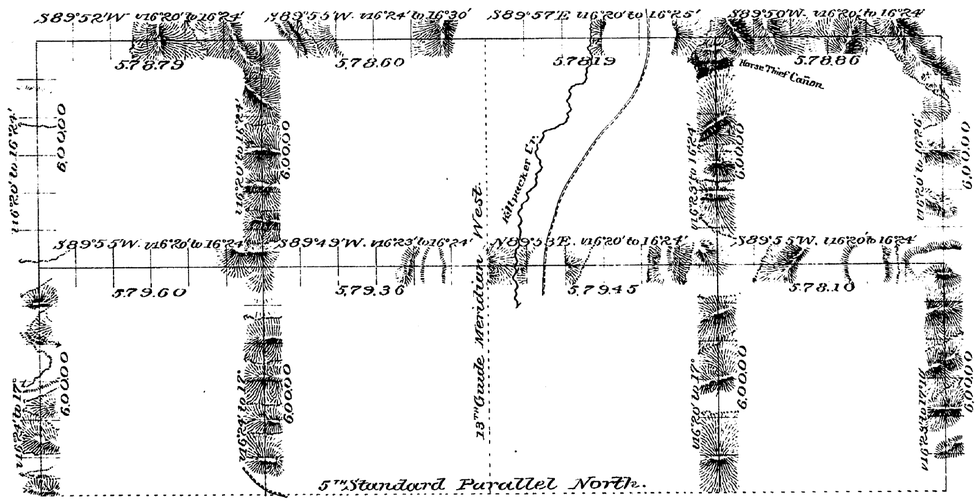

T. 22 N.

T. 21 N.

R.106 W. R.105 W. R.104 W. R.103 W.

Surveys Designated	By Whom Surveyed	Date of Contract	Amount of Surveys Mls	Chs	Lks	When Surveyed
Exterior lines	C.A. Honey	May 29th 1882	95	70	95	June 25-July 10 1883

I hereby certify that the above diagram of the exterior lines of Tp's 21 & 22 N. Rg's 103 to 106 inclusive. West of the 6th P.M. Wyo. Ter. is strictly conformable to the field notes of the survey thereof on file in this office which have been examined and approved

Surveyor Generals Office
Cheyenne Wyoming
April 29th 1884

Edw. C. Bank Surv. Gen'l

2220

(27) Indexed

3789

13th Guide Meridian West

in Tps. 21 & 22 N; between Rgs. 104 & 105 W, 6th P. M. Wyom. Terr.

Scale 40 chs to 1 inch Mag. Var. East

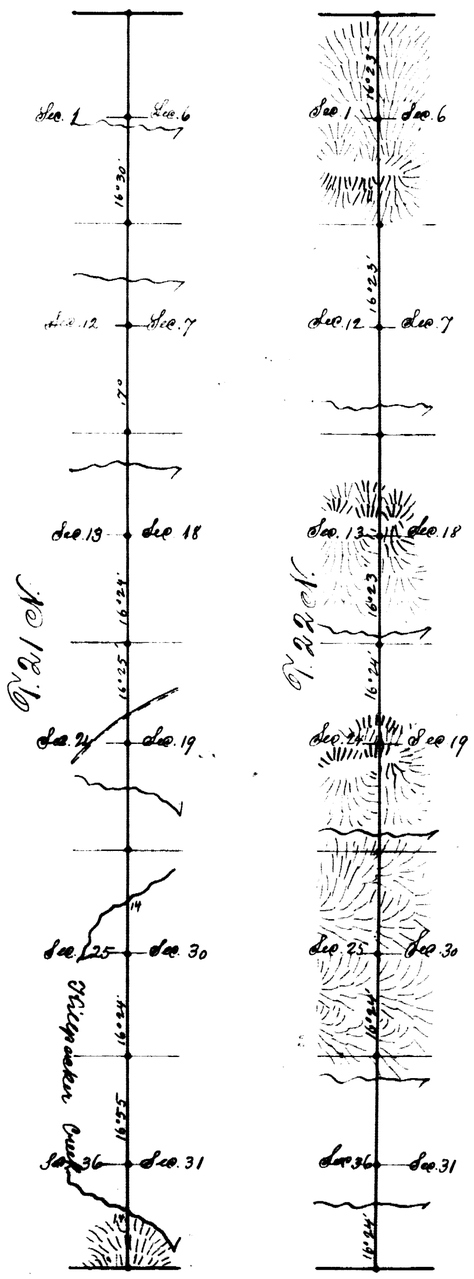

Surveys Designated	By whom surv.	Date of Contract	Amt. of surveys	When surveyed
13th Guide Mer. W.	C. A. Honey	May 29, 1882	mls 12 chs 00 lks 00	June 22, 23, 1883

I hereby certify that the above diagram of the 13th Guide M.W. in Tps. 21 & 22 N; R.s. 104 & 105 W, 6th P. M. Wyo. Terr. is strictly conformable to the field notes of the survey thereof on file in this Office, which have been examined & approved.

Surveyor General's Office,
Cheyenne Wyo. April 29th 1884

Edw. C. David
Surveyor General.