8447 Click Here for Field Notes

ORIGINAL

TOWNSHIP 22 NORTH, RANGE 110 WEST, OF THE SIXTH PRINCIPAL MERIDIAN, WYOMING.

DEPENDENT RESURVEY, SUBDIVISION, AND METES-AND-BOUNDS SURVEY

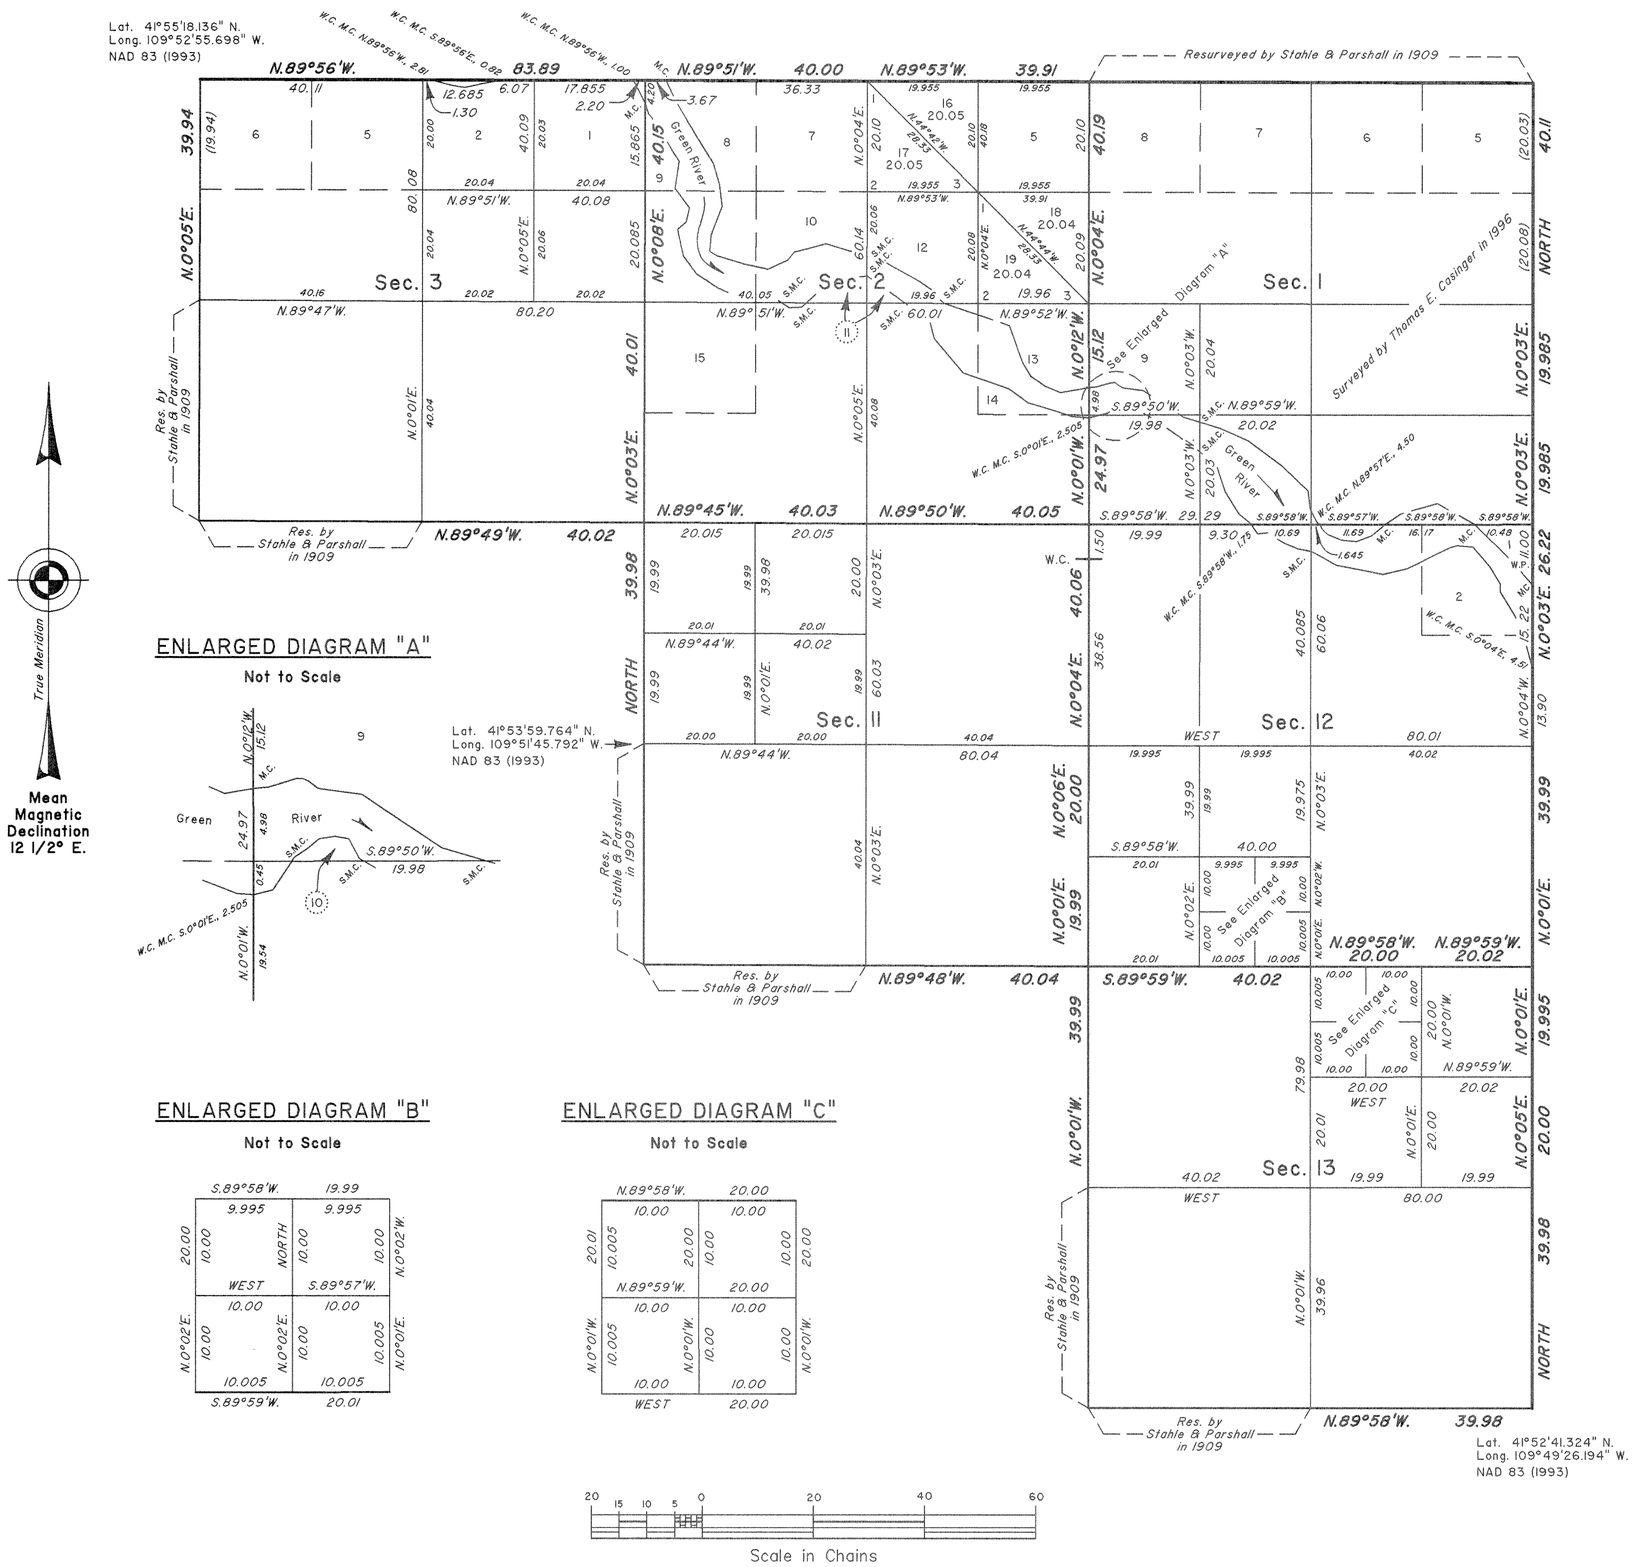

A history of surveys is contained in the field notes.

The east boundary was dependently resurveyed by Olian T. Shockley in 2004, during the dependent resurvey of T. 22 N., R. 109 W., executed concurrently under this same group.

This plat in two sheets represents the dependent resurvey of portions of the north boundary, subdivisional lines and 1909 meanders of the Green River, designed to restore the corners in their true original locations according to the best available evidence, and the subdivision of certain sections, and the metes-and-bounds survey of certain lots in Section 2, T. 22 N., R. 110 W., Sixth Principal Meridian, Wyoming.

Except as indicated hereon, the lotting and areas are as shown on the supplemental plat approved August 29, 1923, and the plat accepted April 4, 1997.

Survey executed by Olian T. Shockley, Cadastral Surveyor beginning August 2, 2004, and completed May 17, 2005, pursuant to special instructions and assignment instructions dated October 14, 2003, for Group No. 723, Wyoming.

UNITED STATES DEPARTMENT OF THE INTERIOR
BUREAU OF LAND MANAGEMENT

Cheyenne, Wyoming March 15, 2007

This plat is strictly conformable to the approved field notes, and the survey, having been correctly executed in accordance with the requirements of law and the regulations of this Bureau, is hereby accepted.

For the Director

John P. Lee
Chief Cadastral Surveyor for Wyoming

J.E.J.

2427 D

OFFICIALLY FILED: March 15, 2007

TOWNSHIP 22 NORTH, RANGE 110 WEST, OF THE SIXTH PRINCIPAL MERIDIAN, WYOMING.

DEPENDENT RESURVEY OF THE ADJUSTED 1909 MEANDERS OF THE GREEN RIVER

Left Bank

Downstream through Sec. 2

From the meander cor. of secs. 2 and 35, on the left bank of the Green River

S. 25° 46' E. 5.09 chs.
S. 31° 17' E. 12.18 chs.
S. 16° 31' E. 4.09 chs.
S. 6° 15' E. 4.00 chs.
S. 20° 46' W. 5.60 chs.
S. 4° 01' W. 2.90 chs.
S. 58° 35' E. 1.50 chs.
S. 73° 06' E. 5.09 chs.
S. 78° 22' E. 4.39 chs.
N. 66° 05' E. 3.90 chs.
N. 38° 35' E. 1.90 chs.
N. 75° 21' E. 5.99 chs.
S. 72° 36' E. 3.79 chs.
S. 84° 22' E. 5.39 chs.
S. 37° 48' E. 1.70 chs.
S. 60° 35' E. 7.69 chs.
S. 48° 49' E. 5.99 chs.
S. 71° 06' E. 12.38 chs.
S. 19° 16' E. 6.19 chs.
S. 24° 16' E. 0.90 chs.
S. 32° 32' E. 3.00 chs.
S. 55° 19' E. 2.89 chs.
S. 66° 51' E. 3.09 chs.
N. 80° 06' E. 5.19 chs.

The meander cor. of secs. 1 and 2, on the left bank of the Green River

Downstream through Sec. 1

From the meander cor. of secs. 1 and 2, on the left bank of the Green River

N. 83° 16' E. 1.39 chs.
N. 73° 14' E. 2.69 chs.
S. 66° 37' E. 2.39 chs.
S. 81° 56' E. 3.68 chs.
S. 56° 19' E. 8.66 chs.
S. 73° 39' E. 6.37 chs.
S. 65° 21' E. 6.07 chs.
S. 52° 48' E. 7.76 chs.
S. 45° 46' E. 6.47 chs.
S. 7° 22' E. 3.39 chs.
S. 27° 11' E. 2.59 chs.
S. 52° 53' E. 0.70 ch.

Point for the meander cor of secs. 1 and 12, on the left bank of the Green River

Downstream through Sec. 12

From the point for the meander cor. of secs. 1 and 12, on the left bank of the the Green River

S. 21° 49' E. 0.80 ch.
S. 46° 06' E. 1.50 chs.
S. 67° 08' E. 2.70 chs.
S. 84° 10' E. 2.69 chs.
N. 68° 02' E. 2.99 chs.
N. 50° 00' E. 3.10 chs.

The meander cor. of secs. 1 and 12 on the left bank of the Green River

Downstream through Sec. 1

From the meander cor. of secs. 1 and 12 on the left bank of the Green River

N. 55° 59' E. 3.40 chs.
N. 73° 15' E. 6.89 chs.
S. 60° 10' E. 7.79 chs.

The meander cor. of secs. 1 and 12 on the left bank of the Green River

Downstream in Section 12

From the meander cor. of secs. 1 and 12 on the left bank of the Green River

S. 45° 14' E. 8.99 chs.
S. 41° 14' E. 6.20 chs.

The meander cor. of secs. 7 and 12 on the left bank of the Green River

Right Bank

Downstream through Sec. 3

From the point for the meander cor. of secs. 3 and 34, on the right bank of the Green River

S. 74° 49' E. 3.60 chs.
S. 80° 04' E. 1.80 chs.
S. 84° 04' E. 1.10 chs.
N. 77° 57' E. 6.48 chs.

Point for the meander cor. of secs. 3 and 34, on the right bank of the Green River

From the point for the meander cor. of secs. 3 and 34, on the right bank of the Green River

S. 27° 30' E. 4.74 chs.

Point for the meander cor. of secs. 2 and 3, on the right bank of the Green River

Downstream through Sec. 2

From the point for the meander cor. of secs. 2 and 3, on the right bank of the Green River

S. 16° 53' E. 2.00 chs.
S. 38° 55' E. 0.80 ch.
S. 43° 25' E. 2.30 chs.
S. 26° 54' E. 4.69 chs.
S. 32° 54' E. 2.50 chs.
S. 8° 23' W. 5.00 chs.
S. 36° 25' E. 4.39 chs.
S. 13° 38' W. 2.70 chs.
S. 49° 38' W. 2.00 chs.
S. 12° 23' E. 4.80 chs.
S. 35° 40' E. 4.29 chs.
S. 56° 56' E. 4.29 chs.
S. 66° 42' E. 4.59 chs.
S. 85° 28' E. 6.79 chs.
S. 56° 56' E. 2.30 chs.
N. 86° 31' E. 2.40 chs.
N. 46° 45' E. 6.50 chs.
N. 75° 30' E. 3.50 chs.
N. 87° 31' E. 3.70 chs.
S. 54° 41' E. 6.99 chs.
S. 52° 11' E. 6.99 chs.
S. 14° 38' E. 2.90 chs.
S. 39° 55' E. 8.19 chs.
S. 70° 57' E. 8.59 chs.
S. 53° 26' E. 4.29 chs.
S. 72° 27' E. 8.49 chs.
S. 89° 44' E. 2.95 chs.

Point for the meander cor. of secs. 1 and 2, on the right bank of the Green River

Downstream through Sec. 1

From the point for the meander cor. of secs. 1 and 2, on the right bank of the Green River

N. 77° 10' E. 3.60 chs.
N. 44° 24' E. 1.00 ch.
N. 72° 25' E. 0.80 ch.
N. 83° 55' E. 2.60 chs.
S. 60° 48' E. 4.00 chs.
S. 56° 47' E. 7.29 chs.
S. 50° 02' E. 5.09 chs.
S. 46° 32' E. 2.80 chs.
S. 18° 15' E. 4.50 chs.
S. 31° 31' E. 5.00 chs.
S. 49° 32' E. 2.90 chs.

Point for the meander cor. of secs. 1 and 12 on the right bank of the Green River

Downstream through Sec. 12

From the point for the meander cor. of secs. 1 and 12 on the right bank of the Green River

S. 33° 21' E. 2.00 chs.
N. 83° 36' E. 1.80 chs.
S. 57° 52' E. 3.60 chs.
S. 66° 38' E. 2.60 chs.
S. 79° 53' E. 2.50 chs.
S. 60° 52' E. 5.19 chs.
S. 78° 53' E. 8.49 chs.
N. 77° 20' E. 4.40 chs.
N. 63° 20' E. 5.80 chs.
N. 65° 05' E. 3.00 chs.
N. 71° 20' E. 1.20 chs.
S. 83° 54' E. 3.00 chs.
S. 40° 51' E. 4.60 chs.
S. 30° 05' E. 3.60 chs.
S. 1° 49' E. 1.40 chs.
S. 31° 06' E. 7.19 chs.
S. 15° 05' E. 8.19 chs.

Point for the meander cor. of secs. 7 and 12, on the left bank of the Green River

Reference should be made to sheet No. 1 for survey information.

UNITED STATES DEPARTMENT OF THE INTERIOR
BUREAU OF LAND MANAGEMENT

Cheyenne, Wyoming March 15, 2007

This plat is strictly conformable to the approved field notes, and the survey, having been correctly executed in accordance with the requirements of law and the regulations of this Bureau, is hereby accepted.

For the Director

John P. Lee
Chief Cadastral Surveyor for Wyoming

J.E.J.

OFFICIALLY FILED: March 15, 2007