S. I. R. - 1.

54

5094

Township No. 3 North Range No. 4 West of the Wind River Meridian

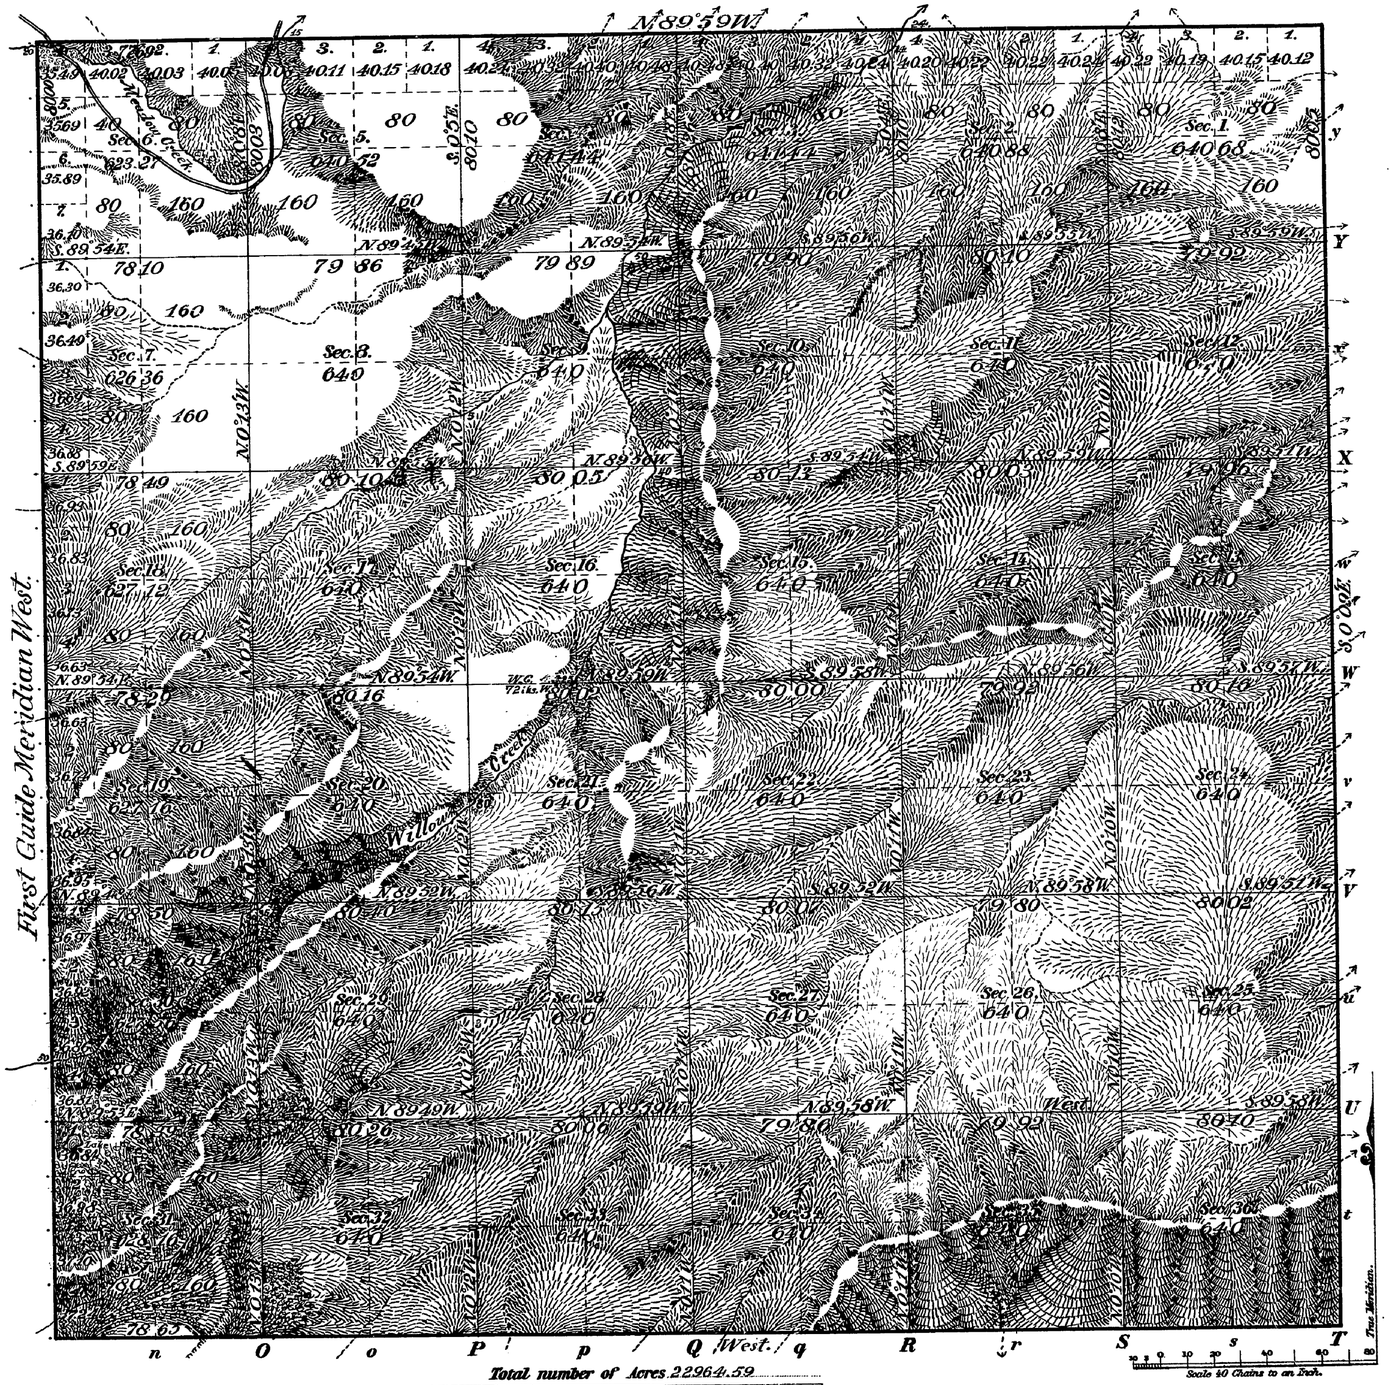

Total number of Acres 22964.59

Meanders of								
Posts	Courses	Ch.s Lk.s	Posts	Courses	Ch.s Lk.s	Posts	Courses	Ch.s Lk.s

Latitude 43° 11 N
Longitude 109° 10 W
Mean Mag. Decl. 17° 54 E.

Surveys Designated	By Whom Surveyed	Date of Contract No.	Amount of Surveys M.	Ch.s	Lk.s	When Surveyed	
North, East & West Township lines	Stahle & Artist	268 Mar. 28, 1898	17	76	39	May 30-June 5, 98	
Subdivisions	" " "	" " "	59	73	22	June 6-9 "	
1st Guide Mer. W.	" " "	" " "	6	00	00	" 3-4 "	

The above Map of Township No. 3 North of Range No. 4 West of the Wind River Meridian, Wyoming, is strictly conformable to the field notes of the survey thereof on file in this Office, which have been examined and approved.

Surveyor General's Office,
Cheyenne, Wyoming, January 14, 1899.

Alphaeus P. Hanson
Sur. Gen.l

F.B. Computer
F.H.A. Topog and Lettering.

THE NORRIS PETERS CO., LITHO., WASHINGTON, D. C.

49

3N -4W

TOWNSHIP EXTERIORS

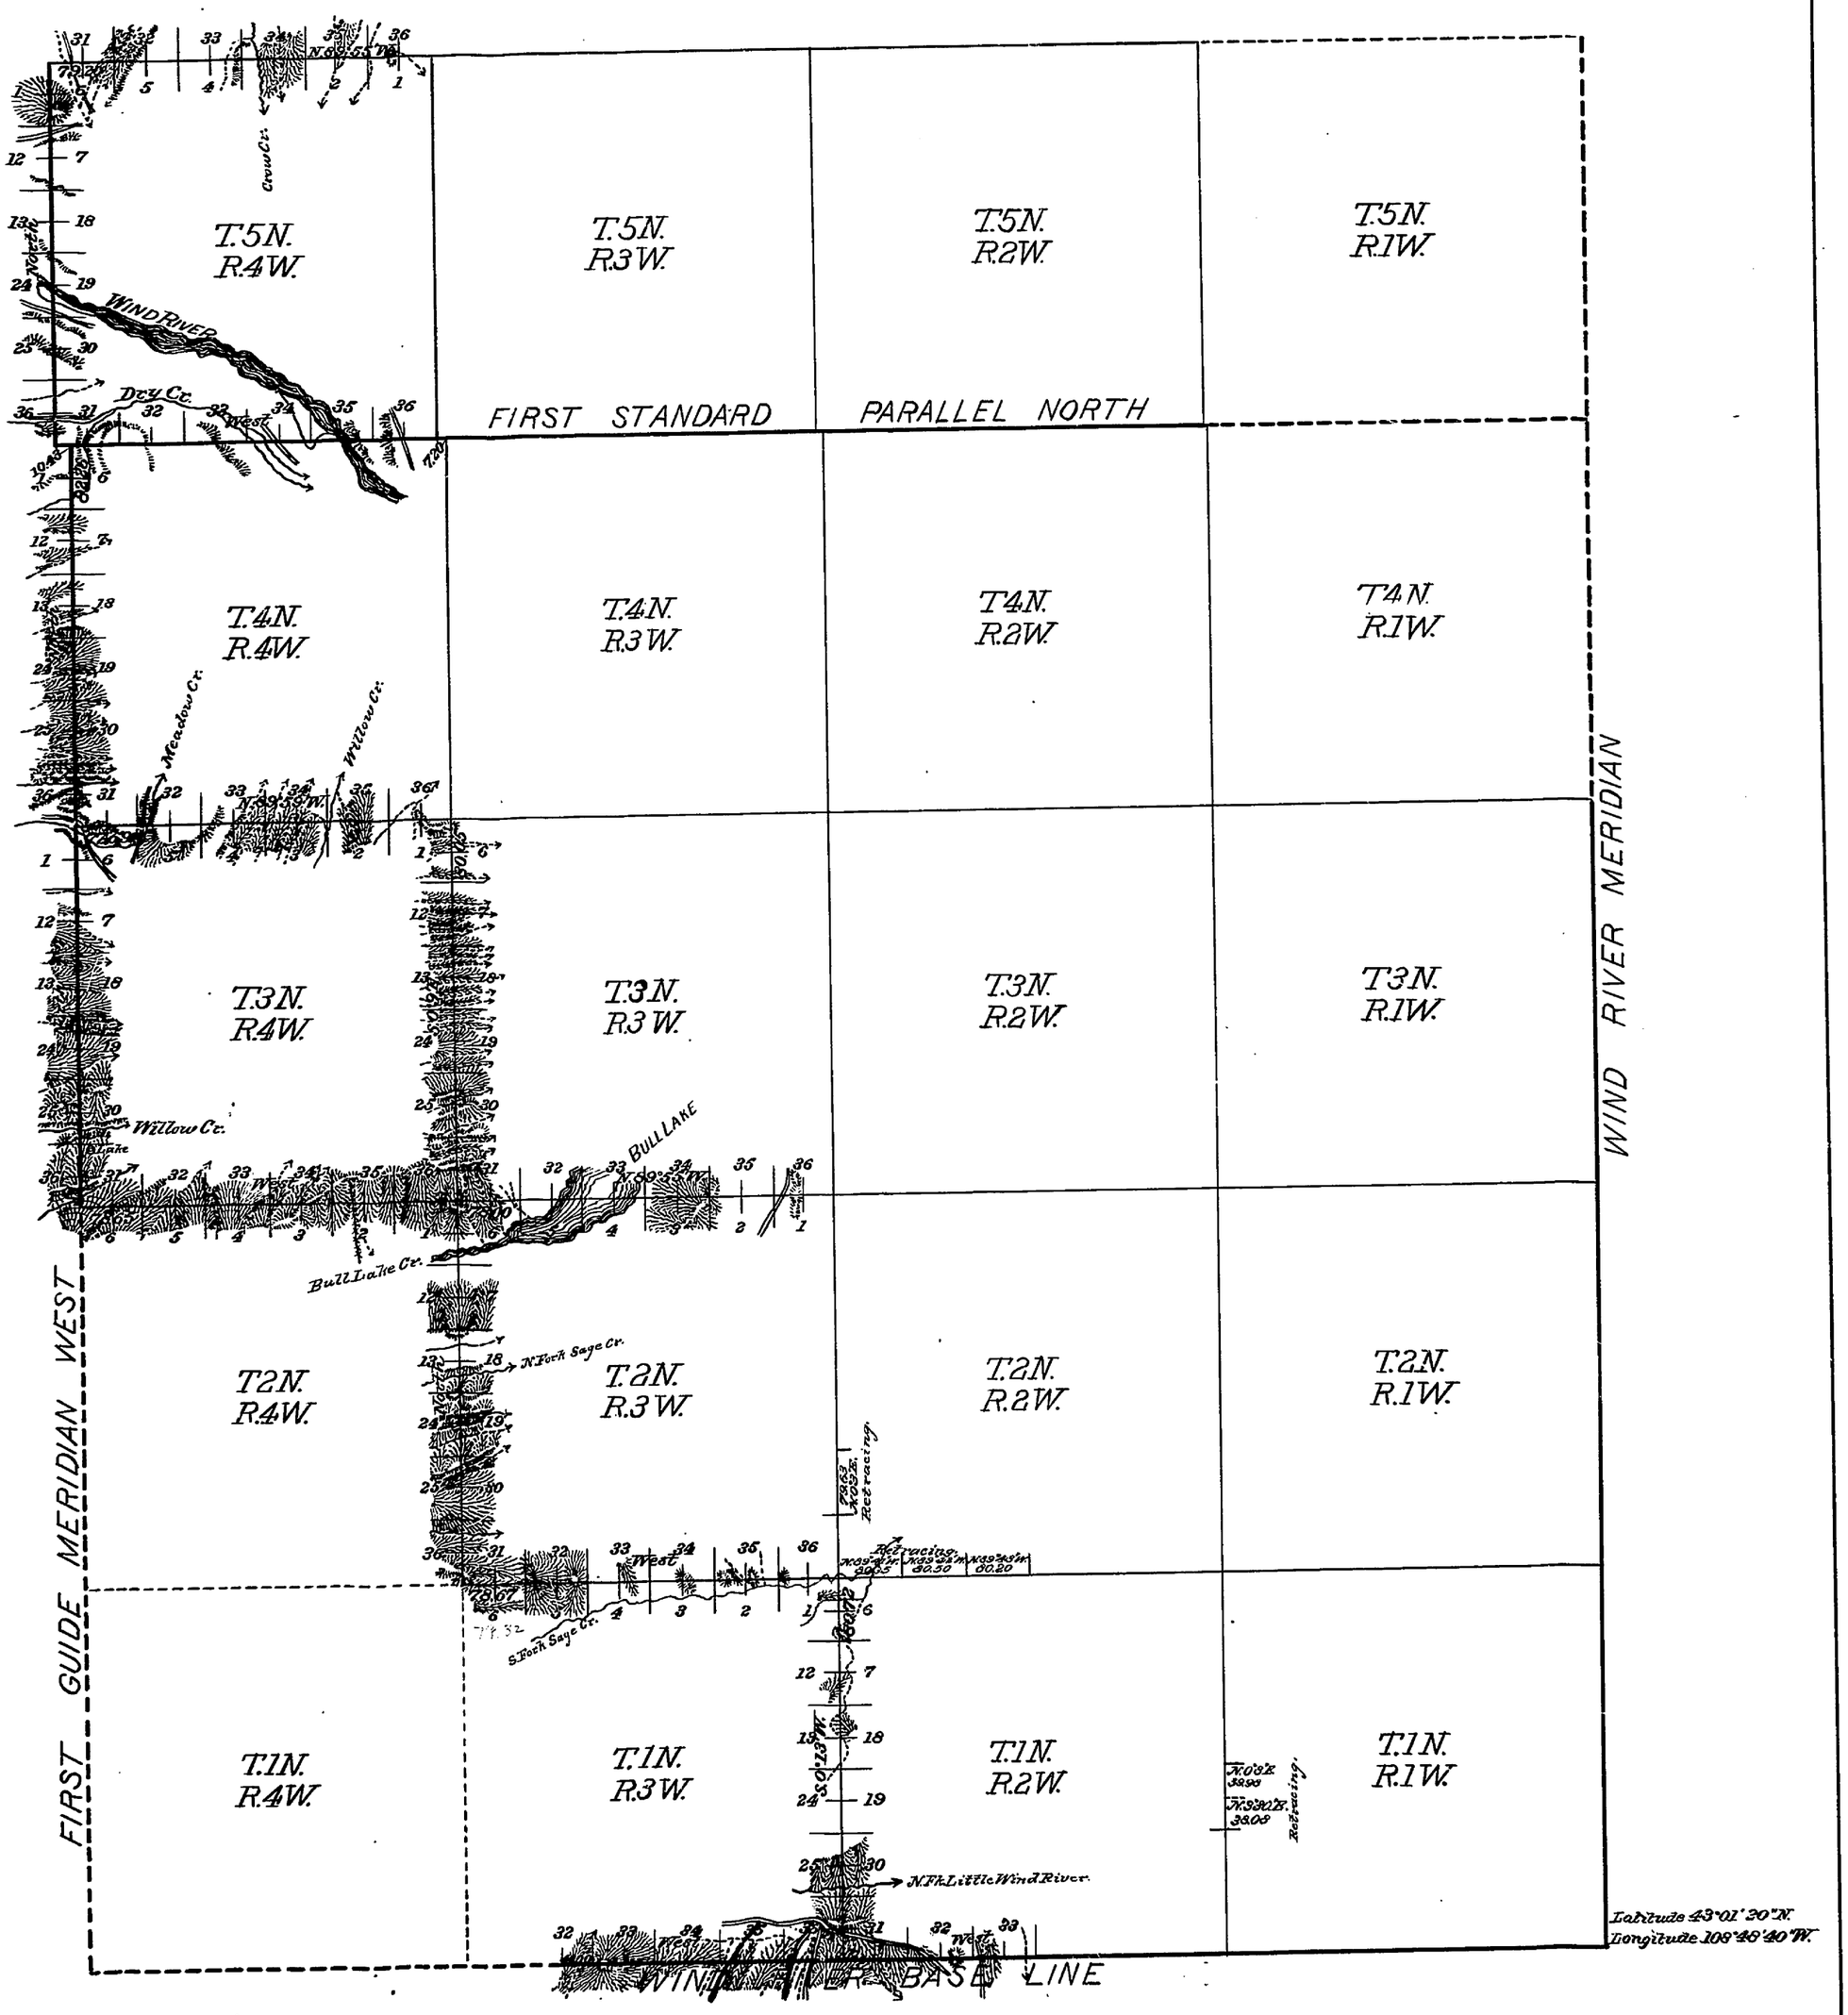

Table of Mileage

Lines Designated	Amount Mls. Chs. Lks.	When Surveyed
Standard Lines	31 42 26	
Township "	47 72 98	
Connecting "	10 43	

This Plat of the Wind River Base Line in Ranges 2 and 3 W.; The First Standard Parallel N., through Range 4 W.; The First Guide Meridian W., through Townships 3, 4 and 5 N.; The West Boundary of T. 1 N., R. 2 W.; The South, West and North Boundaries of T. 2 N., R. 3 W.; The East, South and North Boundaries of T. 3 N., R. 4 W.; And the North Boundary of T. 5 N., R 4 West of the Wind River Meridian, Wyoming, is strictly conformable to the field notes of the survey thereof by Stahle & Artist U. S. Deputy Surveyors under their Contract No. 268, dated March 28, 1898, which have been, examined, approved and filed in this office.

U.S. Surveyor General's Office
Cheyenne, Wyoming,
January 14 1899

Alpheus P. Hanson
Surv.r Gen.l

1.B.M.

46

5048

F.S.R.-1.

50