TOWNSHIP 4 NORTH, RANGE 3 WEST, OF THE WIND RIVER MERIDIAN, WYOMING.

DEPENDENT RESURVEY, SECTION SUBDIVISION, AND METES AND BOUNDS SURVEY

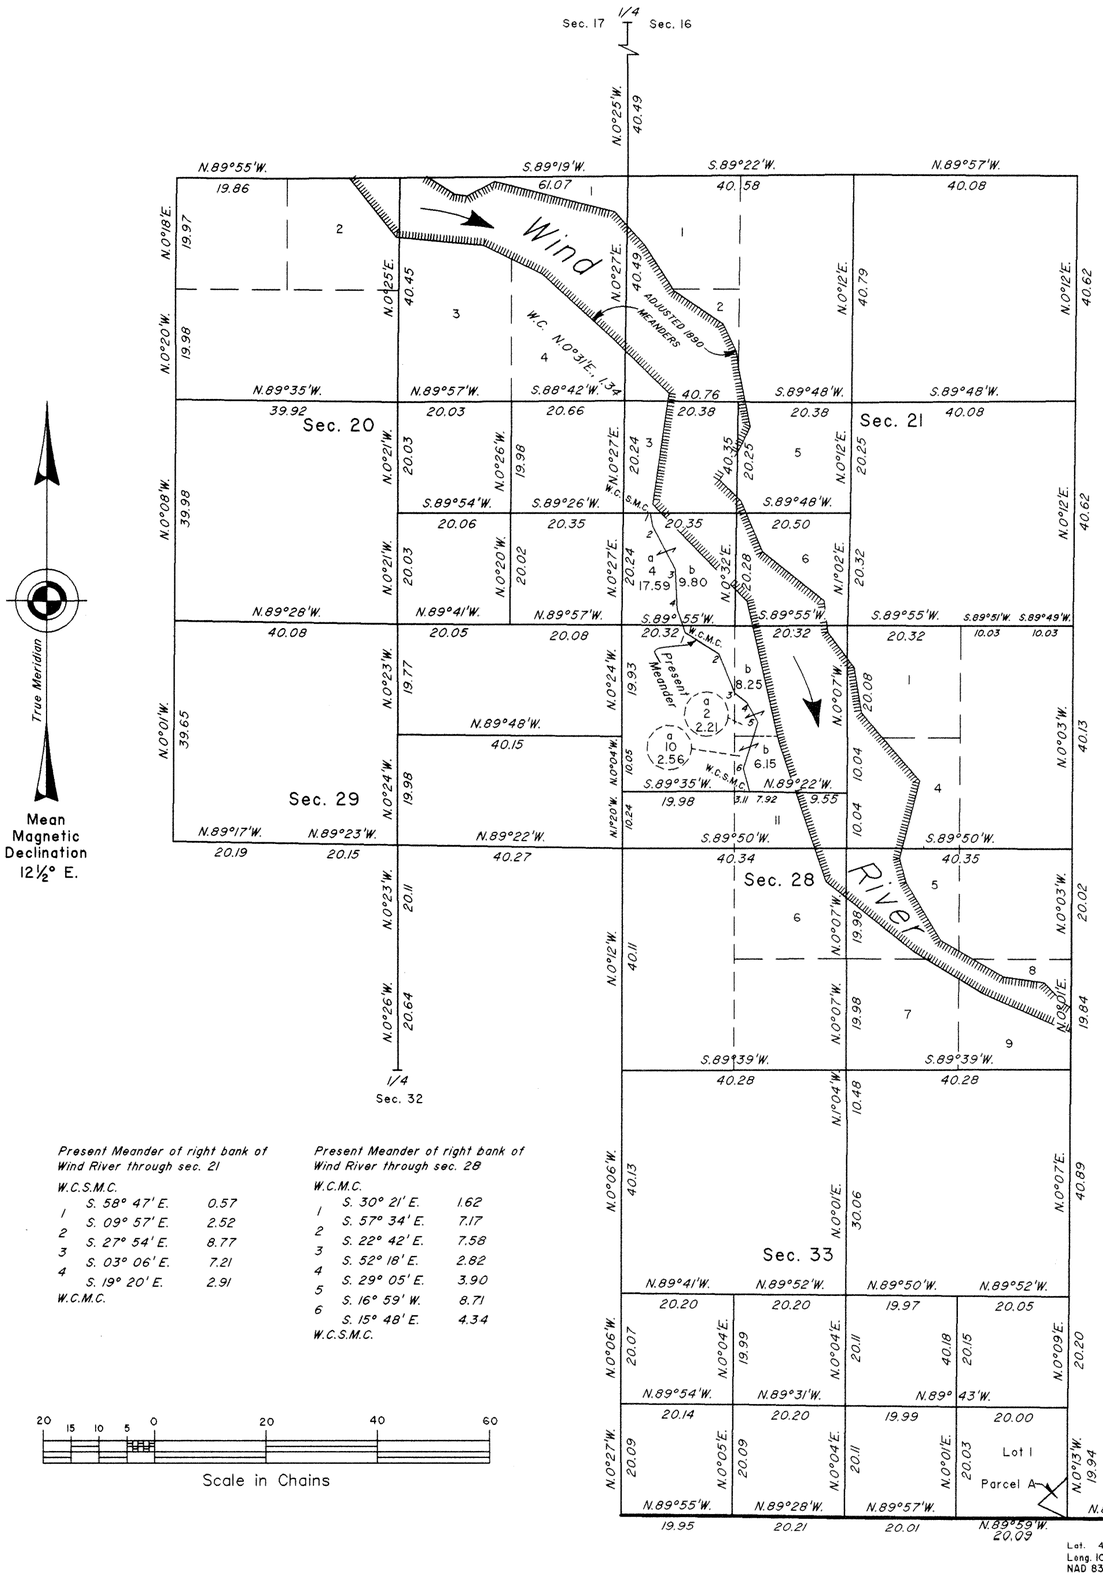

Adjusted 1890 Meanders Left Bank Wind River through sec. 20

S. 52° 24' E.	9.83
S. 57° 53' E.	5.72
S. 80° 58' E.	2.32
N. 61° 17' E.	5.28
S. 76° 01' E.	21.69

Adjusted 1890 Meanders Right Bank Wind River through sec. 20

N. 47° 28' W.	17.07
N. 64° 08' W.	11.36
N. 84° 46' W.	15.08
N. 38° 45' W.	21.08

Adjusted 1890 Meanders Left Bank Wind River through sec. 21

S. 42° 07' E.	7.79
S. 32° 57' E.	9.70
S. 55° 36' E.	10.28
S. 25° 50' E.	5.22
S. 7° 41' E.	3.34
S. 11° 22' E.	10.20
S. 26° 08' E.	4.60
S. 32° 55' E.	6.17
S. 45° 23' E.	5.35
S. 22° 43' E.	9.66
S. 51° 26' E.	13.79

Adjusted 1890 Meanders Right Bank Wind River through sec. 21

N. 43° 58' W.	23.69
N. 8° 10' W.	19.61
N. 45° 27' W.	13.61

Adjusted 1890 Meanders Left Bank Wind River through sec. 28

S. 6° 49' E.	5.48
S. 36° 34' E.	7.69
S. 9° 20' E.	7.97
S. 40° 37' E.	15.65
S. 14° 22' E.	14.10
S. 15° 06' E.	4.47
S. 30° 44' E.	11.85
S. 59° 43' E.	12.72
S. 81° 59' E.	7.12
S. 44° 11' E.	5.11
S. 57° 40' E.	2.15

Adjusted 1890 Meanders Right Bank Wind River through sec. 28

N. 66° 16' W.	17.65
N. 58° 35' W.	14.11
N. 51° 08' W.	19.64
N. 18° 33' W.	26.06
N. 12° 49' W.	25.04

Present Meander of right bank of Wind River through sec. 21

W.C.S.M.C.

1	S. 58° 47' E.	0.57
2	S. 09° 57' E.	2.52
3	S. 27° 54' E.	8.77
4	S. 03° 06' E.	7.21
	S. 19° 20' E.	2.91

W.C.M.C.

Present Meander of right bank of Wind River through sec. 28

W.C.M.C.

1	S. 30° 21' E.	1.62
2	S. 57° 34' E.	7.17
3	S. 22° 42' E.	7.58
4	S. 52° 18' E.	2.82
5	S. 29° 05' E.	3.90
6	S. 16° 59' W.	8.71
	S. 15° 48' E.	4.34

W.C.S.M.C.

A history of surveys is contained in the field notes.

This plat represents the dependent resurvey of a portion of the south boundary, a portion of the subdivisional lines, and the adjusted meander lines of the Wind River, designed to restore the corners in their true original locations according to the best available evidence, the subdivision of certain sections, the survey of a portion of the Present Right Bank of the Wind River, and the metes and bounds survey of Parcel A, section 33, T. 4 N., R. 3 W., Wind River Meridian, Wyoming.

Except as indicated hereon, the lotting and areas are as shown on the plat approved April 15, 1891.

Survey executed by Lynn A. Forbes, Cadastral Surveyor, beginning July 23, 2003, and completed December 14, 2004, pursuant to Special Instructions and Assignment Instructions dated July 21, 2003, for Group 717, Wyoming.

UNITED STATES DEPARTMENT OF THE INTERIOR
BUREAU OF LAND MANAGEMENT

Cheyenne, Wyoming September 29, 2005

This plat is strictly conformable to the approved field notes, and the survey, having been correctly executed in accordance with the requirements of law and the regulations of this Bureau, is hereby accepted.

For the Director

John P. Lee
Chief Cadastral Surveyor for Wyoming

L.L.M.