Click Here for Field Notes

5122

Township No. 7 North, Range No. 2 East of the Wind River Meridian Wyoming

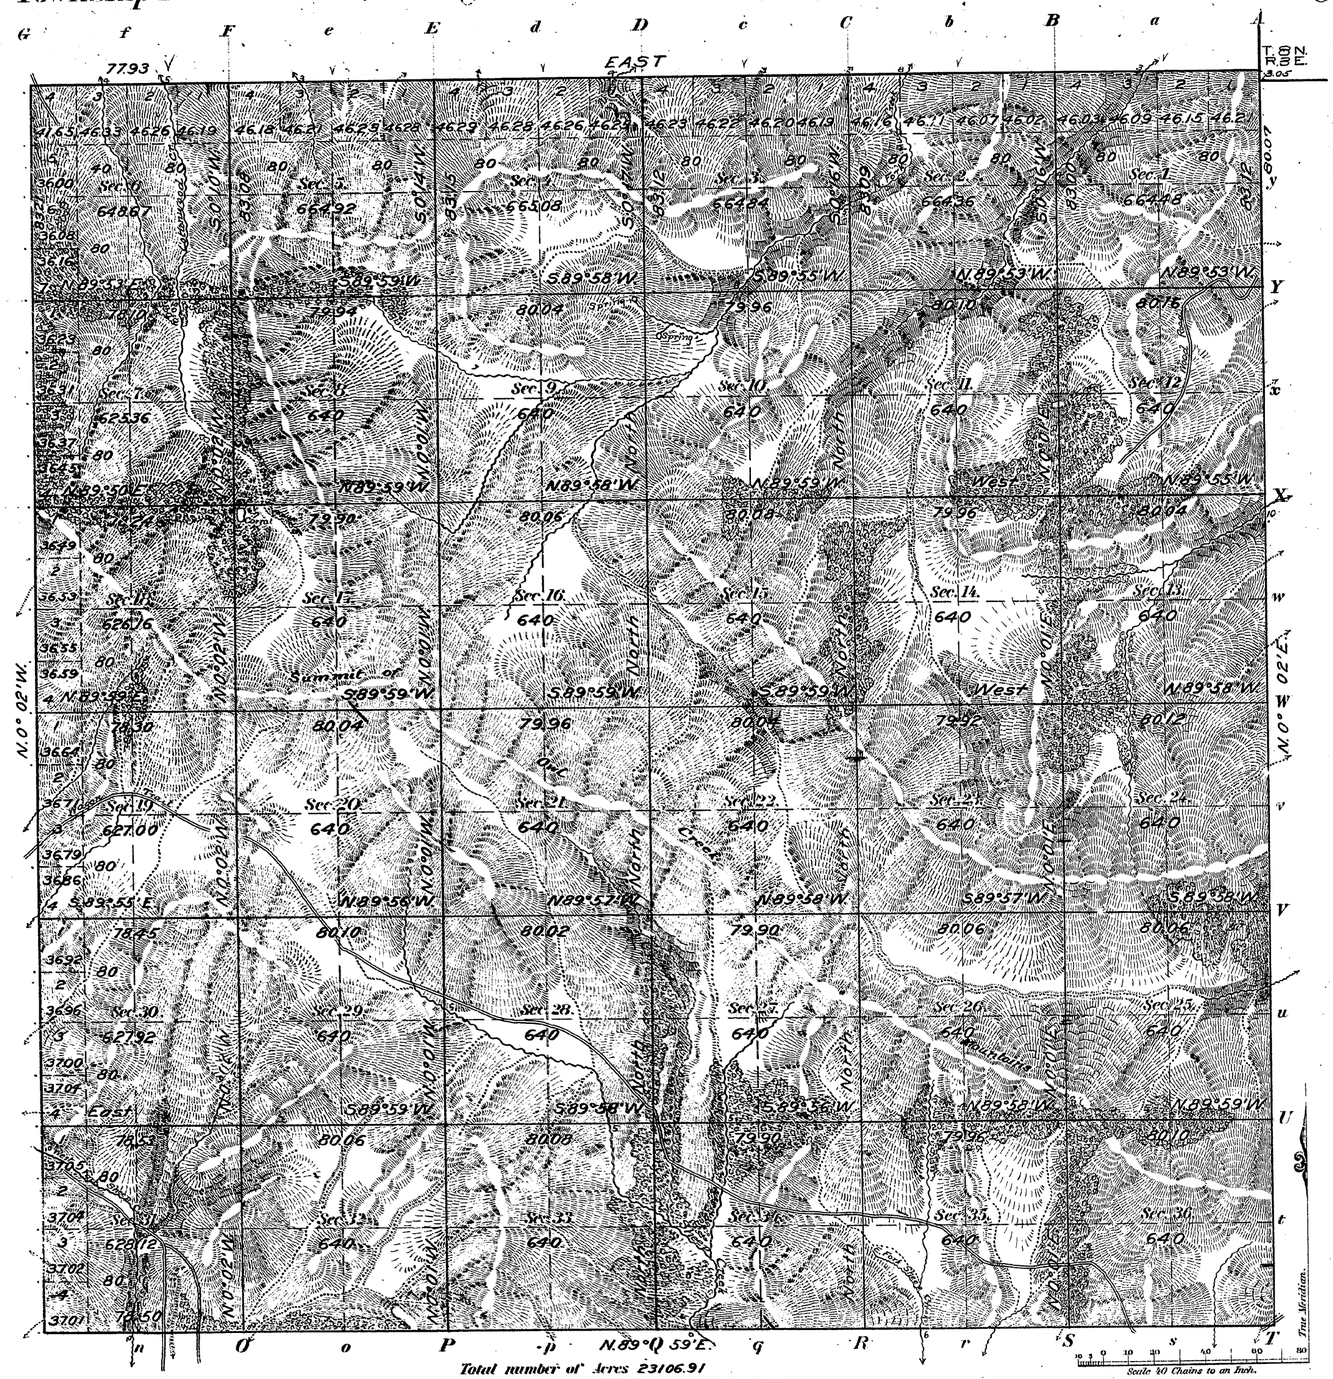

Meanders of								
Posts	Courses	Ch.Lk.s	Posts	Courses	Ch.Lk.s	Posts	Courses	Ch.Lk.s

Latitude 43°33' N.
Longitude 108°35' W.
Mag. Decl. 18°5' E.

Surveys Designated	By Whom Surveyed	Date of Contract	Amount of Surveys M.	Chs	Lks	When Surveyed
Township lines						
Subdivisions	Johnson & Dougall	May 1, 1905 (300)	60	07	62	June 28-July 12, 1905
East, South & West Bdry.	"	"	18	04	83	June 14-28, 1905
North Boundary	Stahle & Artist	Mar. 28, 1898 (269)	5	77	93	August 2-6, 1898

A.L.R. Topography
J.C.H.
Computer & Letterer

The above Map of Township No. 7 North of Range No. 2 East Wind River Meridian, Wyoming is strictly conformable to the field notes of the survey thereof on file in this Office which have been examined and approved.

Surveyor General's Office
Cheyenne, Wyoming, January 27, 1906

A. Ephraim P. Hanson
Sur. Gen.l

C.W.S.

THE NORRIS PETERS CO., LITHO., WASHINGTON, D. C.

This plat accepted by the Hon. Commissioner in letter "E", February 28, 1906.

7N-2E

5113

TOWNSHIP EXTERIORS

Scale: 1 inch to 160 chains

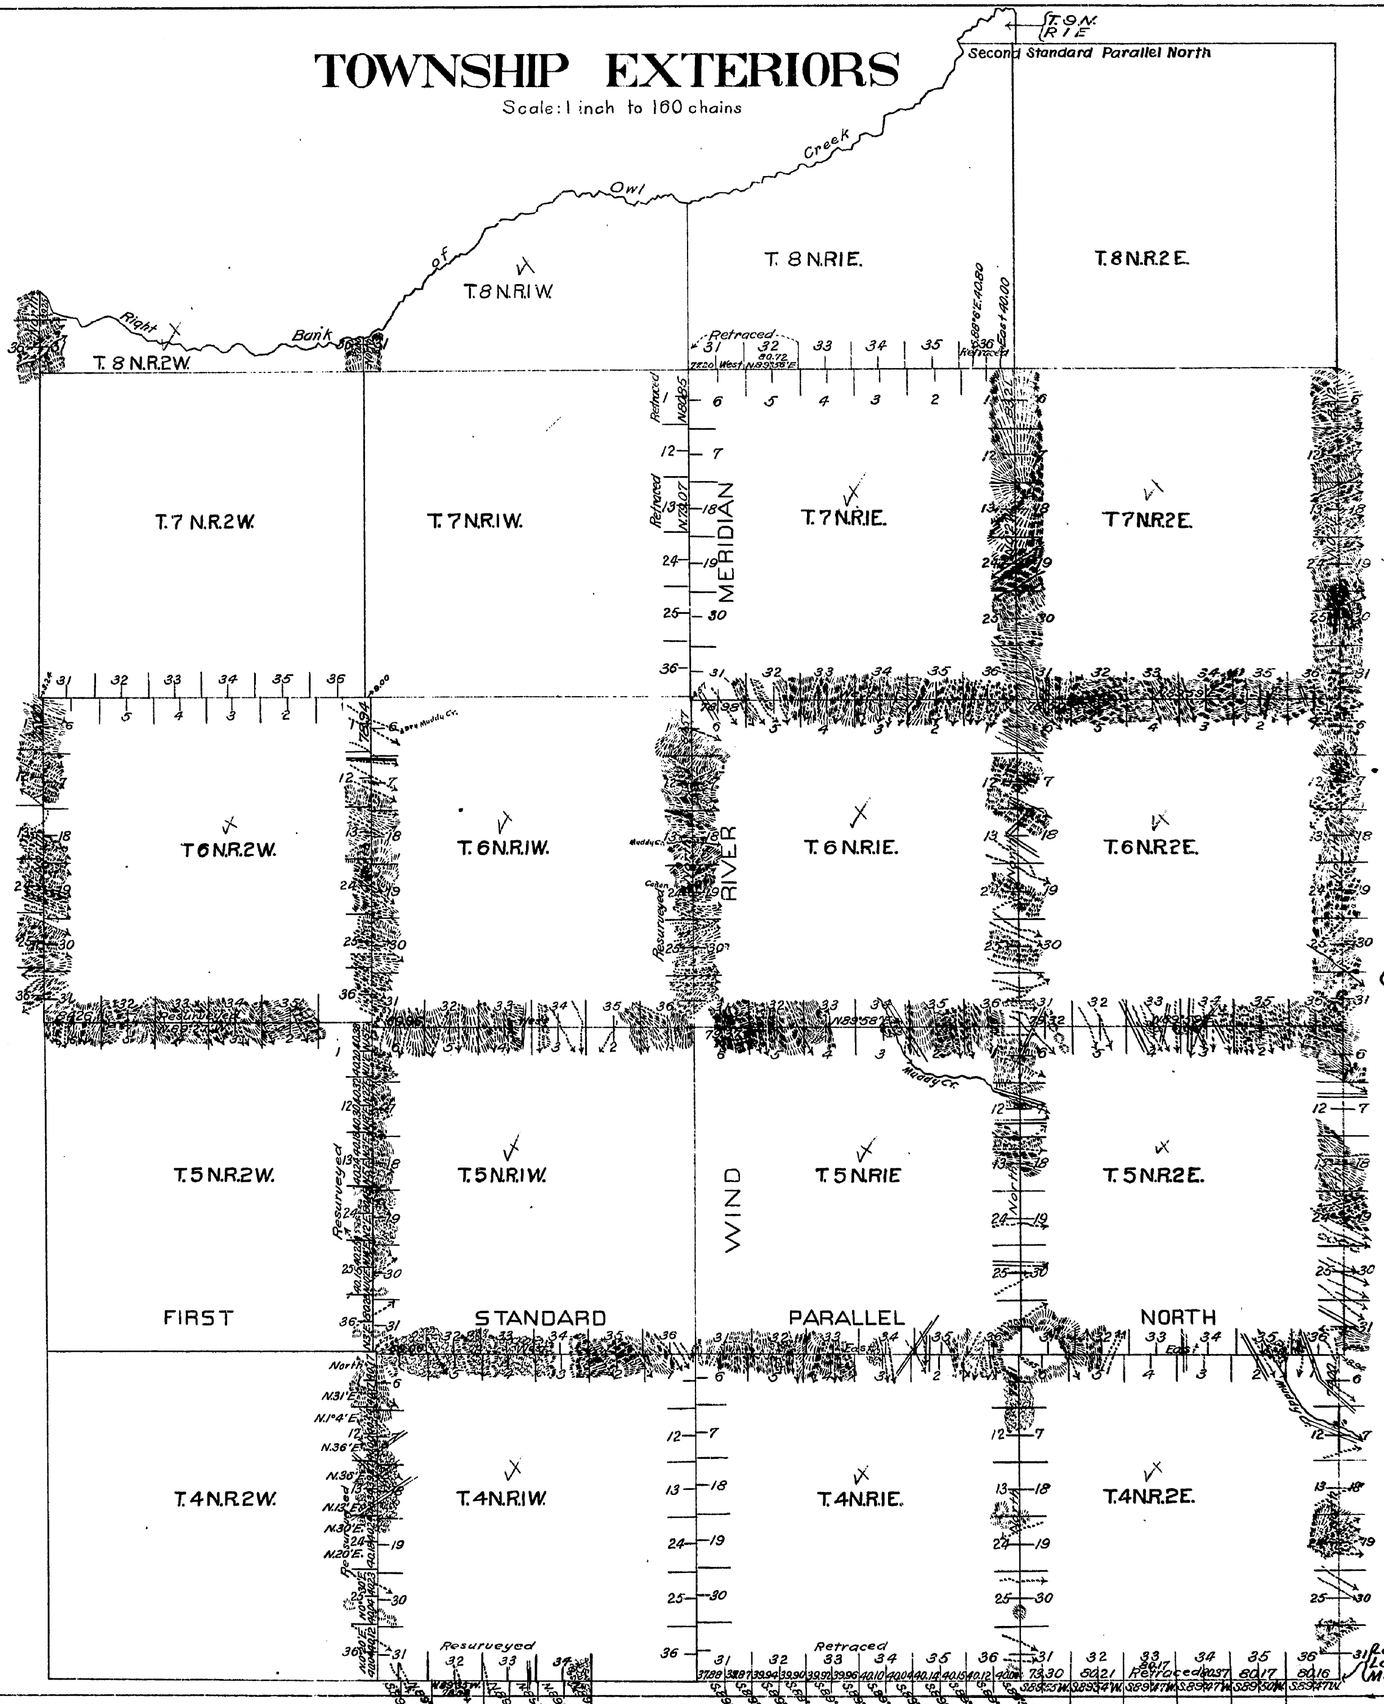

This Plat of the first Standard Parallel North through Ranges 1 and 2 E. and 1 W. of the Wind River Meridian; the east and West boundaries of Tps. 4, 5, 6 and 7 N. R. 2 E. and Tps. 6 and 8 N., R. 2 W.; the north and south boundaries of Tp. 6 N. Rs. 1 and 2 E.; the north boundary of Tp. 5 N., R. 1 W.; the re-survey of the west boundaries of Tps. 4 and 5 N., R. 1 W.; part of the south boundary of T. 4 N., R. 1 W.; part of the south boundary of T. 6 N., R. 2 W.; the Wind River Meridian through T. 6 N. and the retracement of the south boundaries of T. 4 N. Rs. 1 and 2 E.; parts of the north and west boundaries of T. 7 N., R. 1 E. of the Wind River Meridian, in Wyoming, is strictly conformable to the field notes of the survey of the same by Johnson and Dougall, U.S. Deputy Surveyors under their

Contract No. 300, Dated May 1, 1905 which have been examined, approved and filed in this office

U.S. Surveyor General's Office,
Cheyenne, Wyoming, Feb. 16, 1906

A. P. Shaw, P. Hanson
U.S. Surv. Genl.

Table of Mileage

Surys. Designated	Amount Mls.	Ch.	Lks.	When Surveyed
Standard lines	17	69	00	Jun 5, 23, Jul 31 & Aug 2, 9, 1905
Township "	73	75	96	May 19 – Aug. 11, 1905
Resurveyed "	27	07	82	Jun 26, Jul 25, 28, 29, 1905
Retraced "	16	71	04	Jun 28 & Jul 18, 11, 1905
Connecting "		36	24	May 19 – Aug. 11, 1905

This Plat accepted by the Gen. Commissioner in letter "E" February 28, 1906.