5111

Township No. 7 North, Range No. 2 West of the Wind River Meridian

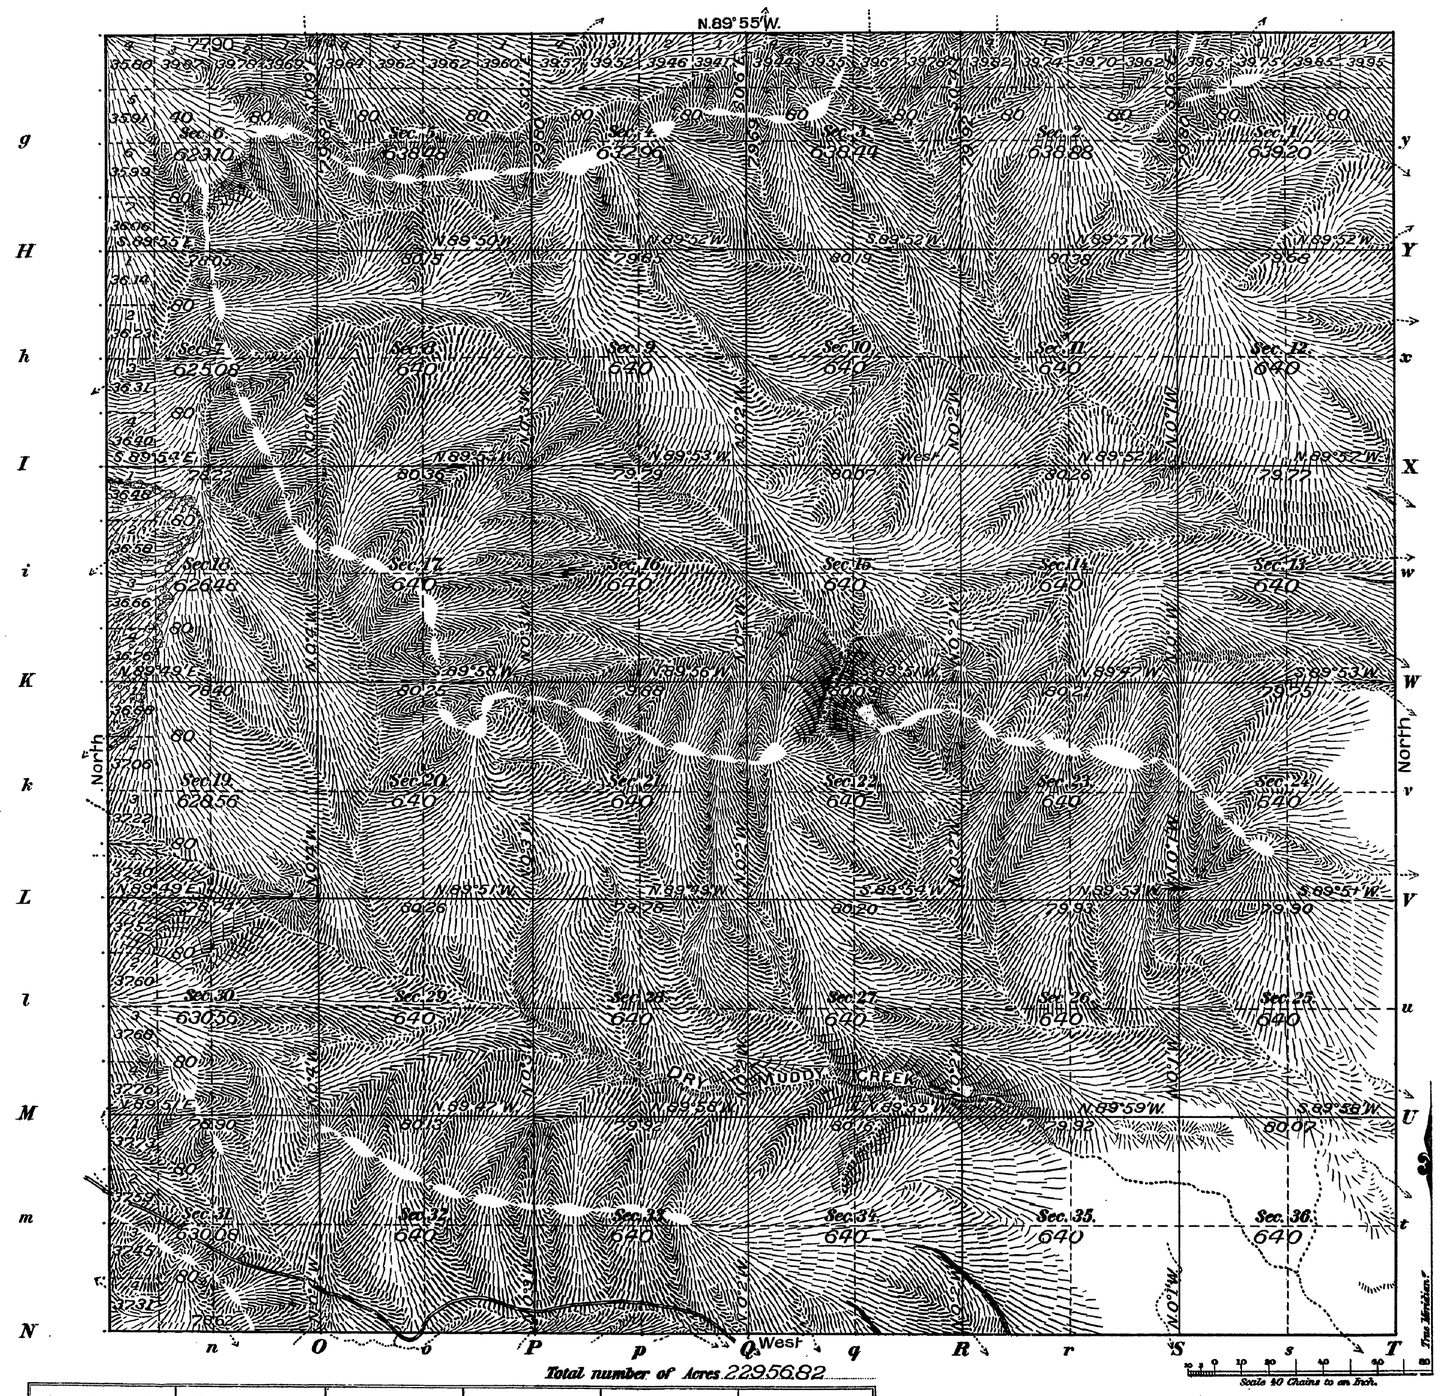

Total number of Acres 22956.82

Surveys Designated	By Whom Surveyed	Date of Contract No.	Amount of Surveys M.	Ch.s	Lk.s	When Surveyed
Township lines	Stahle & Artist	268 Mch. 28, 1898	23	76	52	Aug. 1-22, 1898
Subdivisions	"	" "	59	72	31	" 22-27 "

Meanders of

Posts	Courses	Ch.s Lk.s	Posts	Courses	Ch.s Lk.s	Posts	Courses	Ch.s Lk.s

Latitude	43°33' N.
Longitude	108°56' W.
Mean Mag. Decl.	17°34' E.

The above Map of Township No. 7 North, of Range No. 2 West of the Wind River Meridian, in Wyoming, is strictly conformable to the field notes of the survey thereof on file in this Office, which have been examined and approved.

Surveyor General's Office,
Cheyenne, Wyo. May 13, 1899

Alpheus P. Hansen
Sur.r Gen.l

I.B.M.

THE NORRIS PETERS CO., LITHO., WASHINGTON, D. C.

Surveys accepted — Comm's letter "E" Mch 21, 1900
Plat filed FEB 20 1901
See Comm's letter "E" Feb. 16, 1901.

7N - 2W

TOWNSHIP EXTERIORS

Scale: 1 inch to 160 chs.

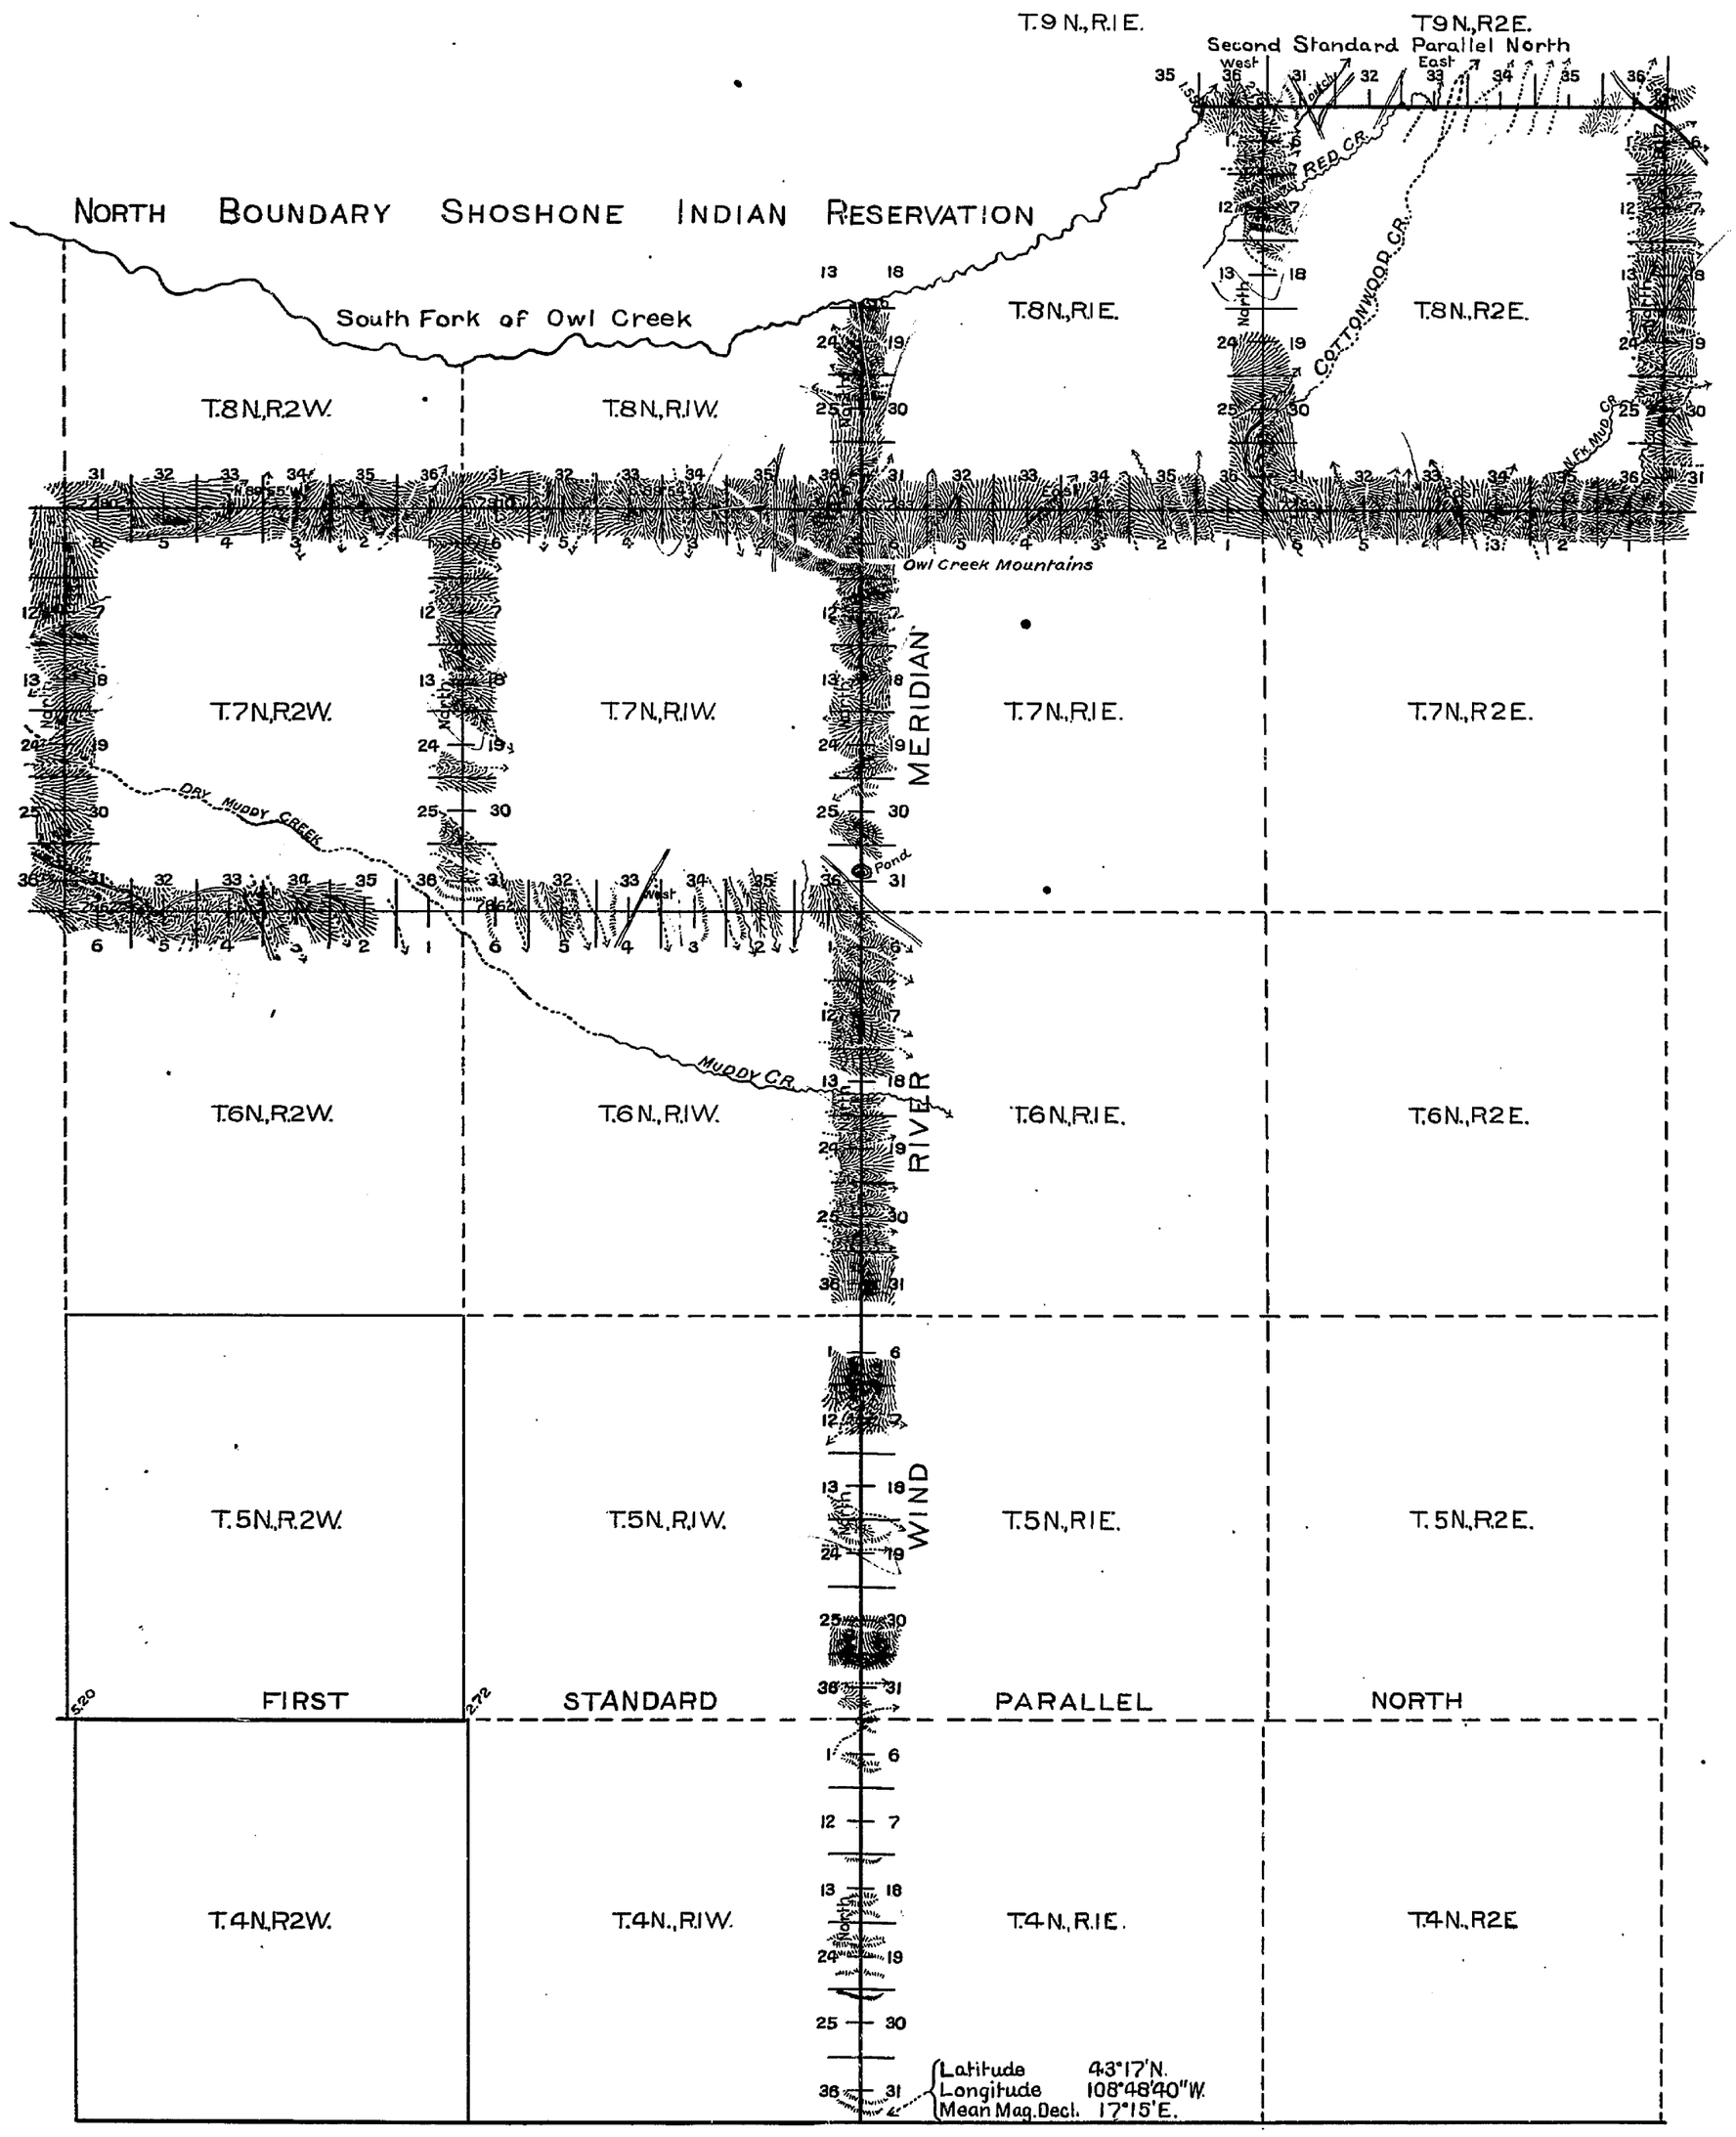

Table of Mileage

Lines Designated	Amount Mls.	Chs.	Lks.	When Surveyed
Standard Lines	34	6	65	July 26 - Aug. 4. 1898
Township "	59	69	27	August 1-; 7, "
Connecting "		8	21	" 2-6, "

This Map of the Wind River Meridian, through Tps. 4, 5, 6, 7 and 8 N.; The Second Standard Parallel N., through Rgs. 1 and 2 E.; The South, West and North boundaries of Tps. 7 N., Rgs. 1 and 2 W. and the South and East boundaries of Tps. 8 N., Rgs. 1 and 2 East of The Wind River Meridian, in Wyoming, is strictly conformable to the field notes of the survey of the same, by Stable & Artist, U.S. Deputy Surveyors, under their Contract No 268, dated March 28, 1898, which have been examined, approved and filed in this office.

U.S. Surveyor General's Office,
Cheyenne, Wyo., May 13, 1899.

Alpheus O. Hanson
U.S. Surv. Gen'l.

I.B.M.

F.H.A.

56

S.I.R.I.

9102

61