(4-675a.)

5141

Fractional Township No. 8 North Range No. 4 East of the Wind River Meridian Wyoming

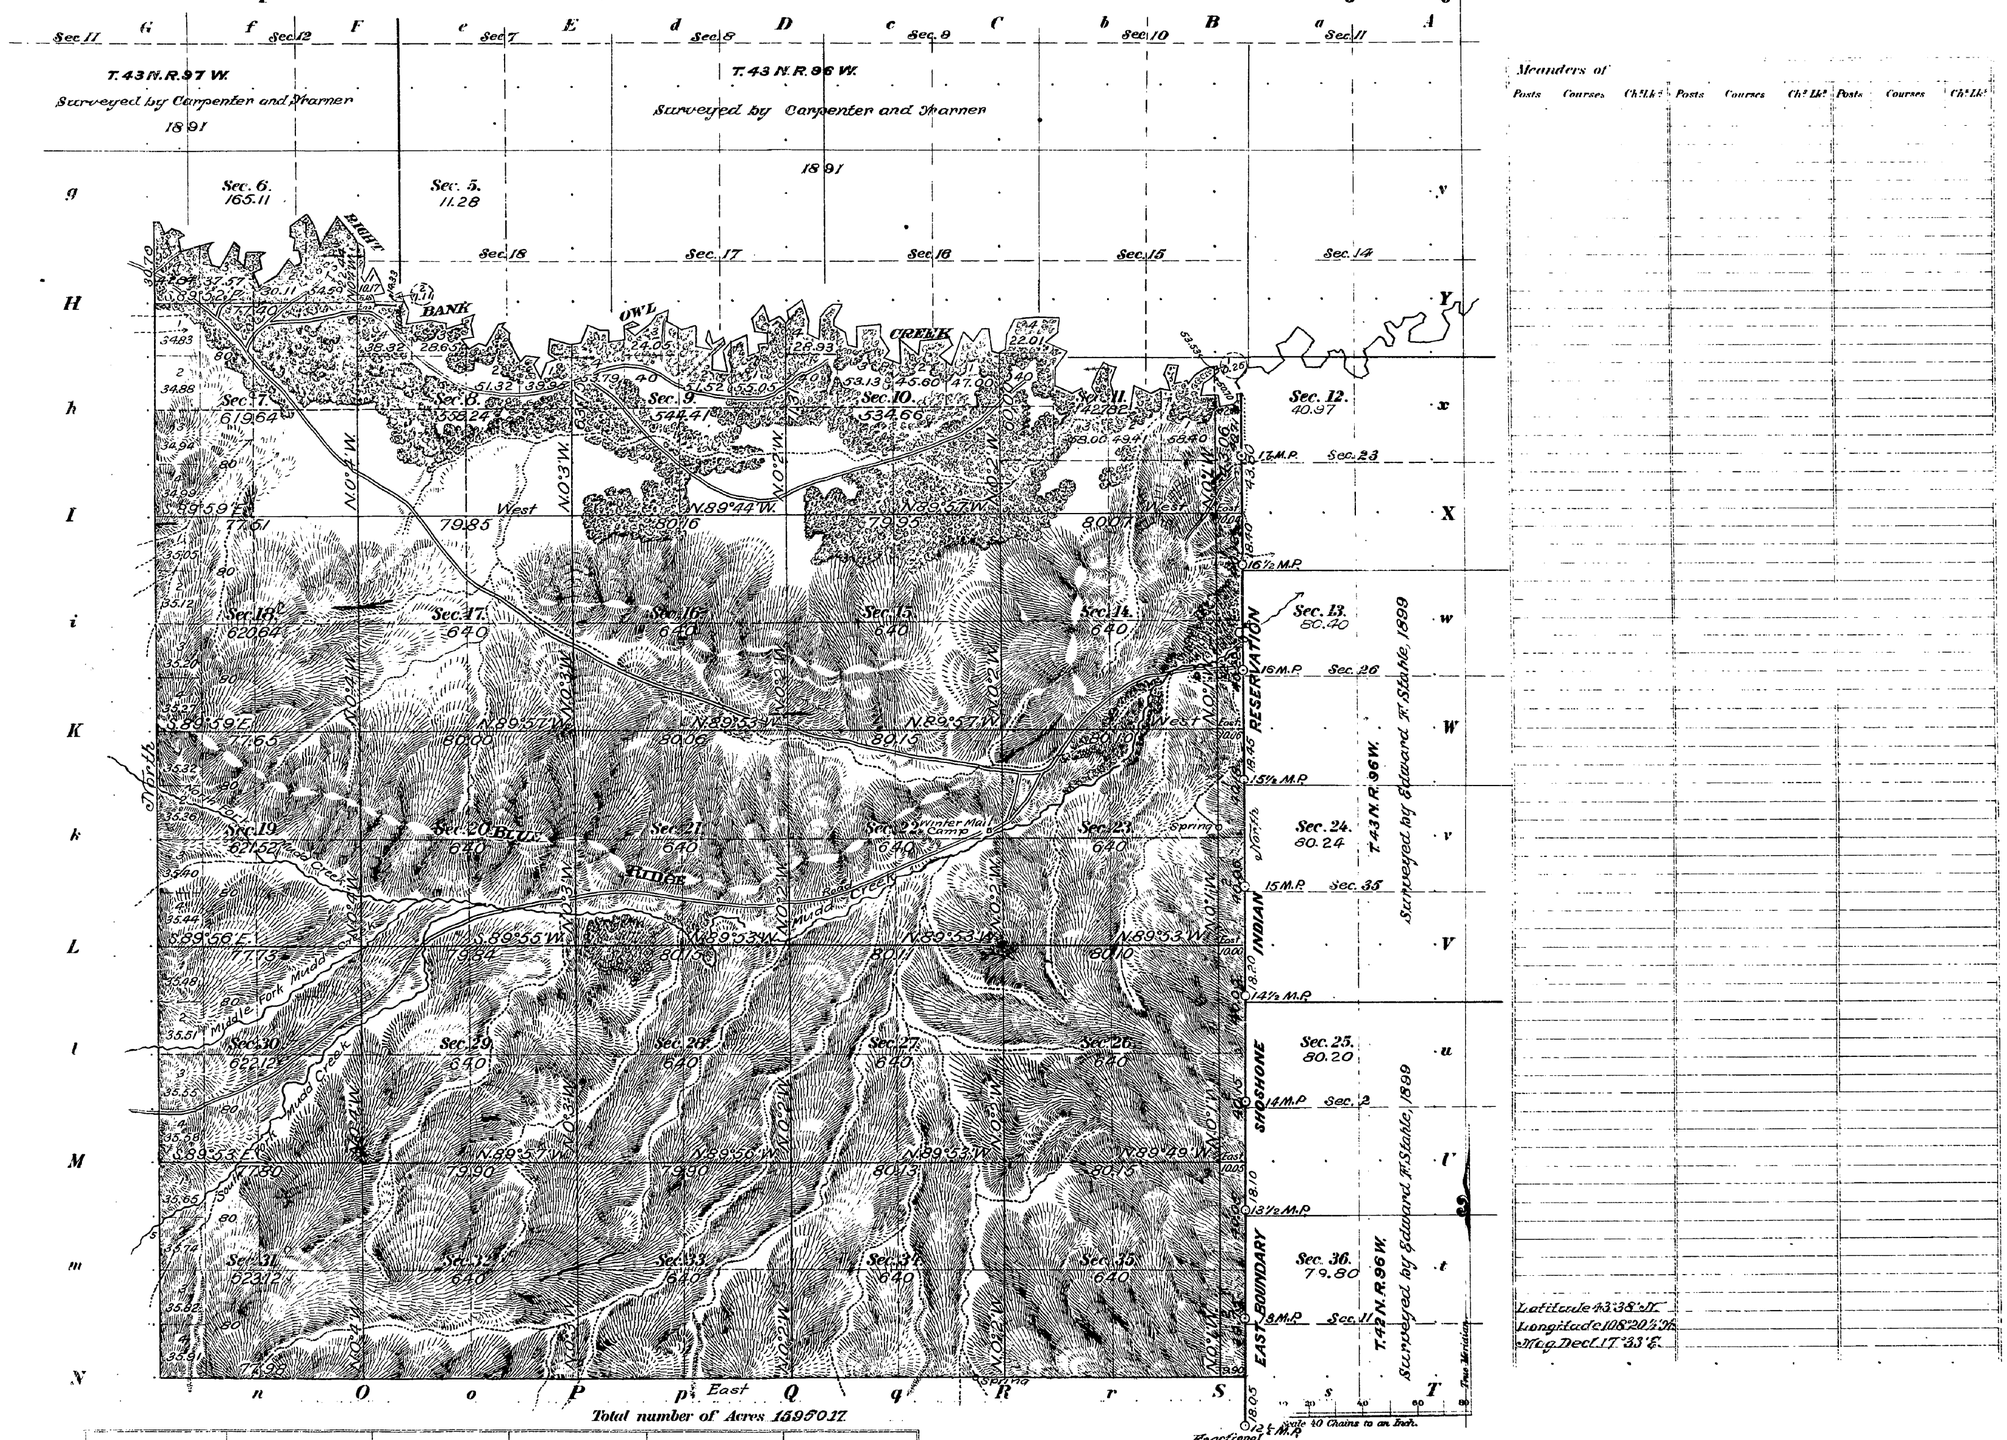

Total number of Acres 15950.17

Surveys Designated	By Whom Surveyed	Date of Contract	Amount of Surveys M.	Ch.	Lk.	When Surveyed	
Hand S.		No.					
Township lines	Drummond & Horton	302 May 1, 1905	10	38	58	Sept. 18 & 30, 1905	
Subdivisions	" "	" " "	45	55	60	Oct. 14-20, 1905	
Meanders	" "	" " "	12	42	70	20 & 21, "	
E. Bdry Line	Edw. F. Stahle	276 June 23, 1899	4	44	15	July 25-27, 1899	
Connections	Drummond & Horton	302 May 1, 1905		73	15	Oct. 14-20, 1905	

The above Map of Township No. 8 North of Range No. 4 East of the Wind River Meridian Wyoming is strictly conformable to the field notes of the survey thereof on file in this Office, which have been examined and approved.

Surveyor General's Office,
Cheyenne, Wyoming, Apr. 4, 1906

Stephen P. Hanson
Sur. Gen.

F.R.O. Typography, C.O.H.

THE NORRIS PETERS CO. LITHO., WASHINGTON, D. C.

C.W.S.

This plat accepted by the Hon. Commissioner in letter "E", May 12, 1906. Triplicate plat forwarded to the Lander Land Office, July 24, 1906.

8N-4E

TOWNSHIP EXTERIORS

Scale: 1 inch to 160 chains

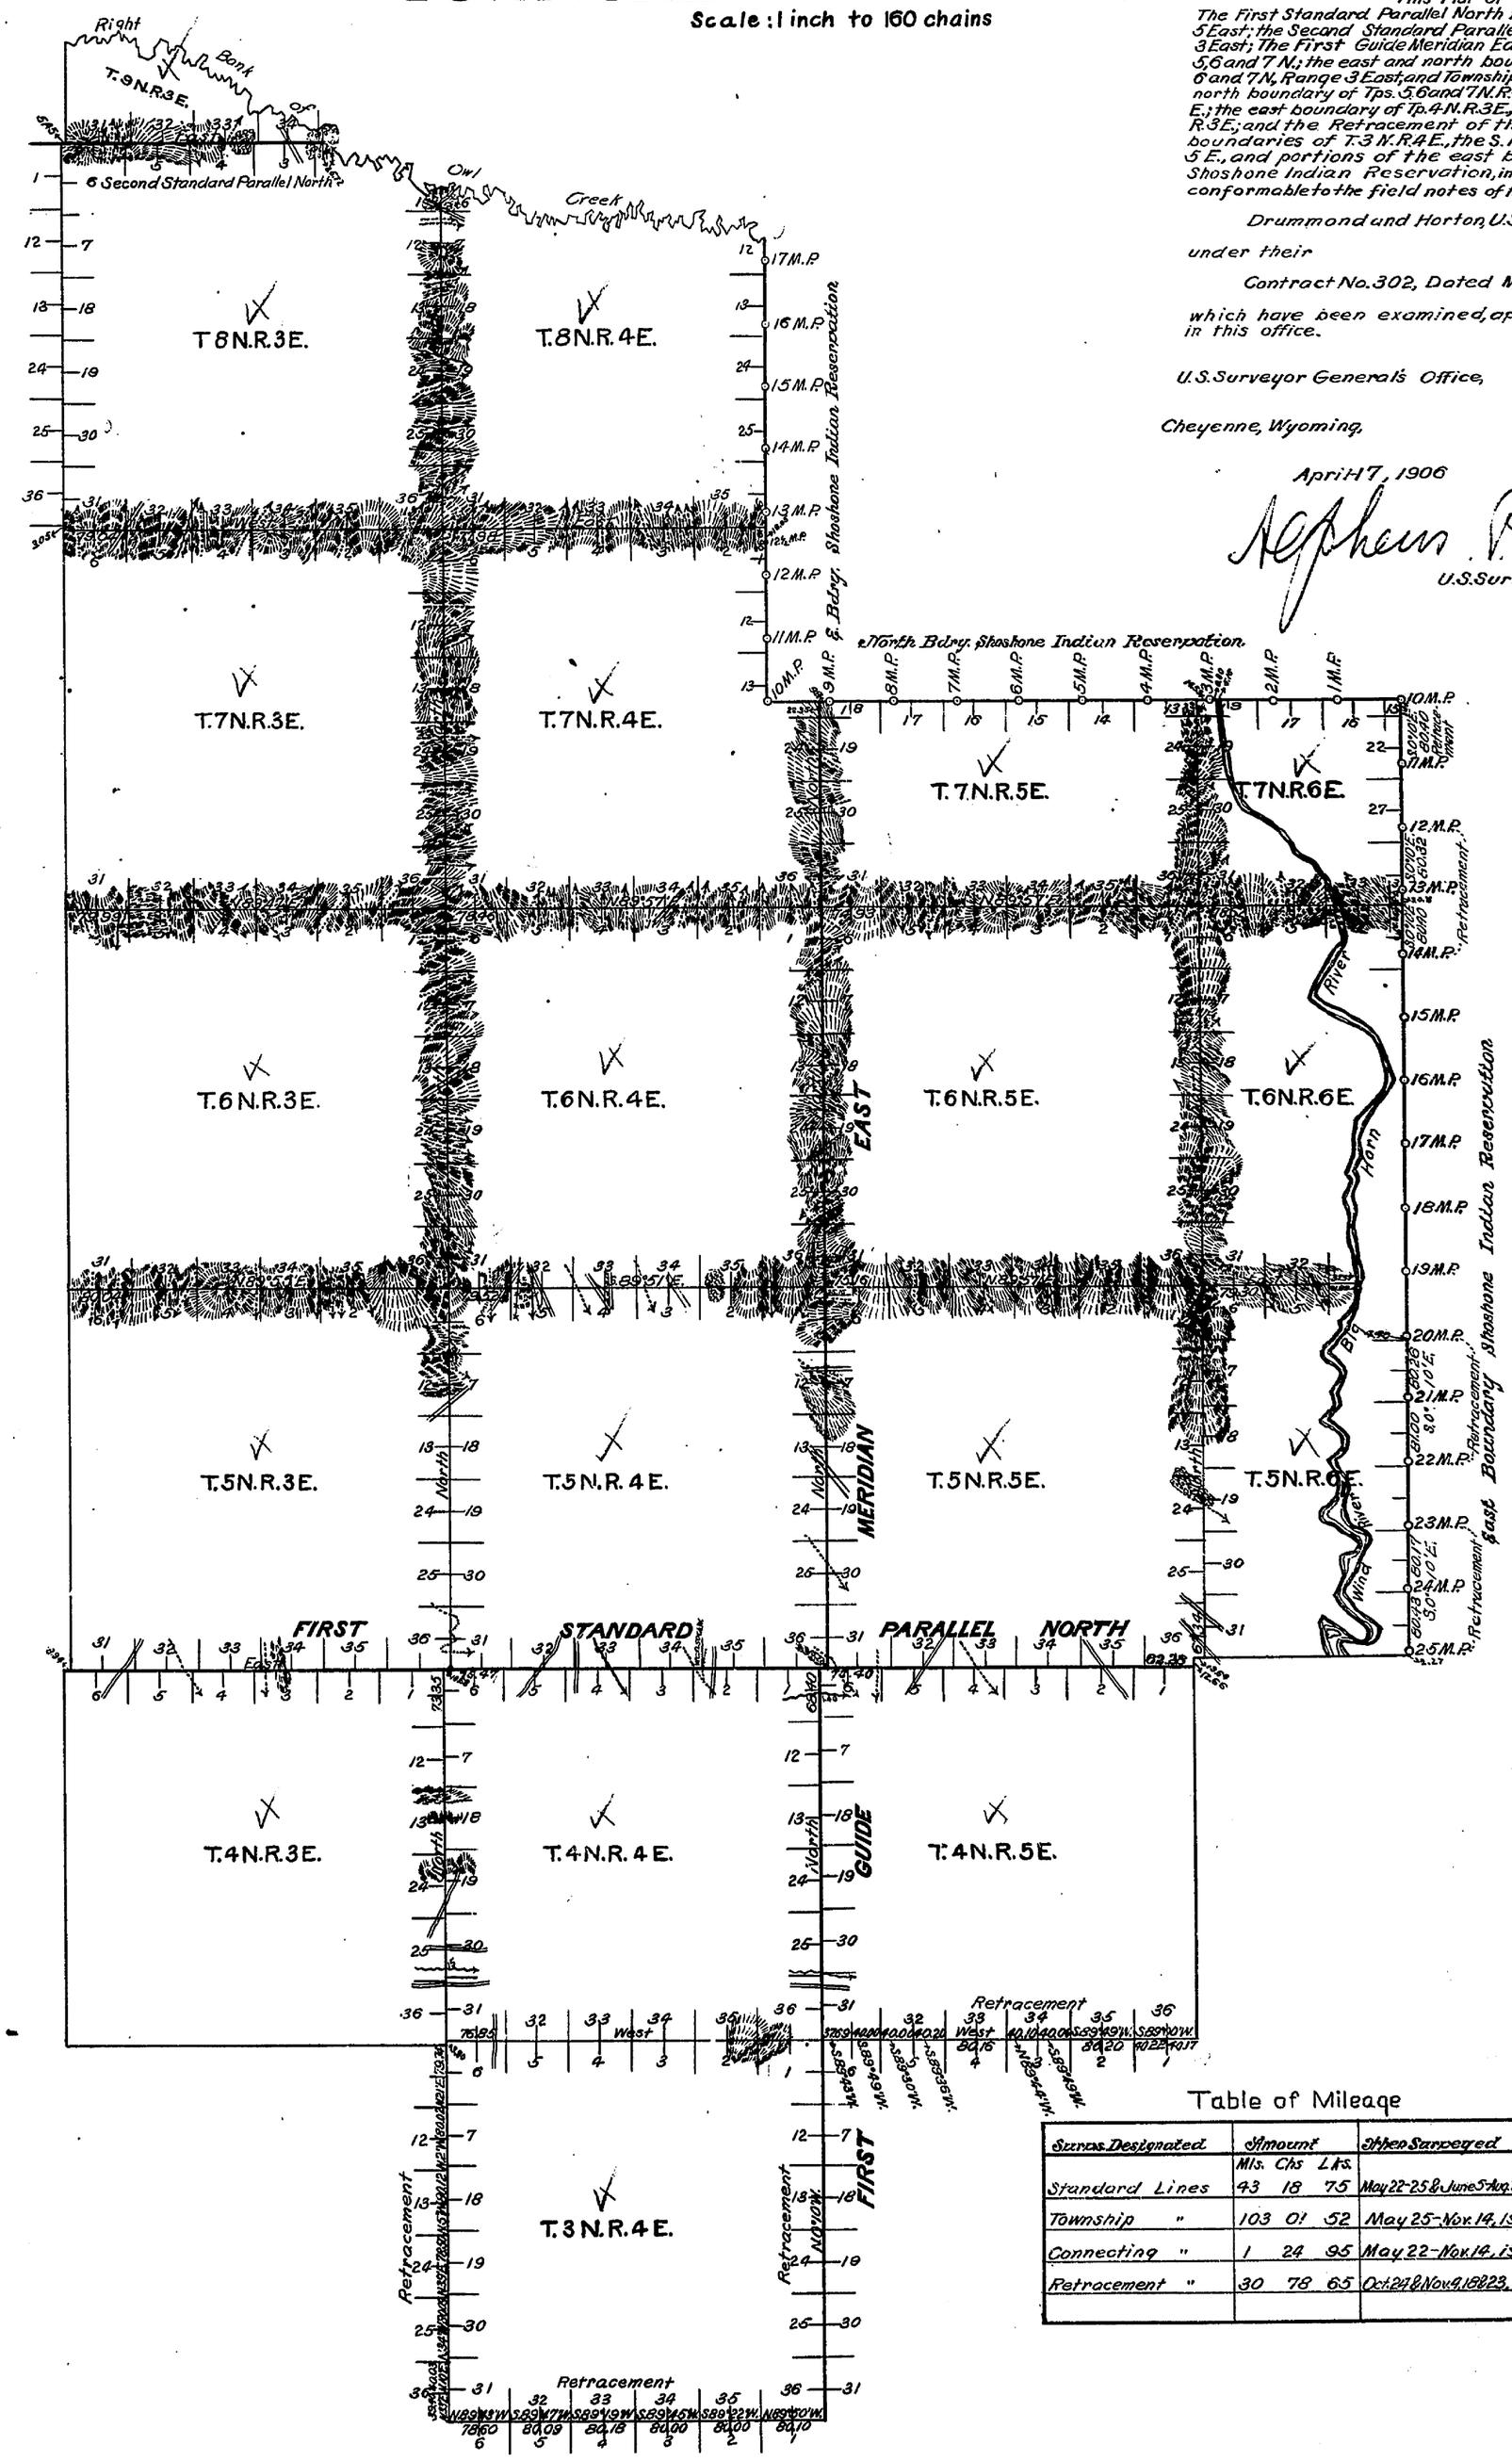

This Plat of
The First Standard Parallel North through Ranges 3, 4 and 5 East; the Second Standard Parallel North through Range 3 East; The First Guide Meridian East through Townships 4, 5, 6 and 7 N.; the east and north boundaries of Townships 5, 6 and 7 N., Range 3 East, and Townships 5 and 6 N., R. 5 E.; the north boundary of Tps. 5, 6 and 7 N. R. 4 E., and Tps. 5 and 6 N. R. 6 E.; the east boundary of Tp. 4 N. R. 3 E., Tp. 7 N. R. 5 E., and Tp. 8 N. R. 3 E.; and the Retracement of the east, south and west boundaries of T. 3 N. R. 4 E., the S. boundary of T. 4 N. R. 5 E., and portions of the east boundary of the Shoshone Indian Reservation, in Wyoming, is strictly conformable to the field notes of the survey of the same by

Drummond and Horton, U.S. Deputy Surveyors

under their

Contract No. 302, Dated May 1, 1905,

which have been examined, approved and filed in this office.

U.S. Surveyor General's Office,

Cheyenne, Wyoming,

April 17, 1906

Stephen P. Hanson
U.S. Surveyor General.

Table of Mileage

Surveys Designated.	Amount			When Surveyed
	Mls.	Chs	Lks.	
Standard Lines	43	18	75	May 22-25 & June 5-Aug. 29 '05
Township "	103	01	52	May 25-Nov. 14, 1905
Connecting "	1	24	95	May 22-Nov. 14, 1905
Retracement "	30	78	65	Oct. 24 & Nov. 9, 16 & 23, '05

C.W.H. C.W.S.

This plat accepted by the Hon. Commissioner in letter "E", April 27, 1906.

17

S.I.R.-2

83