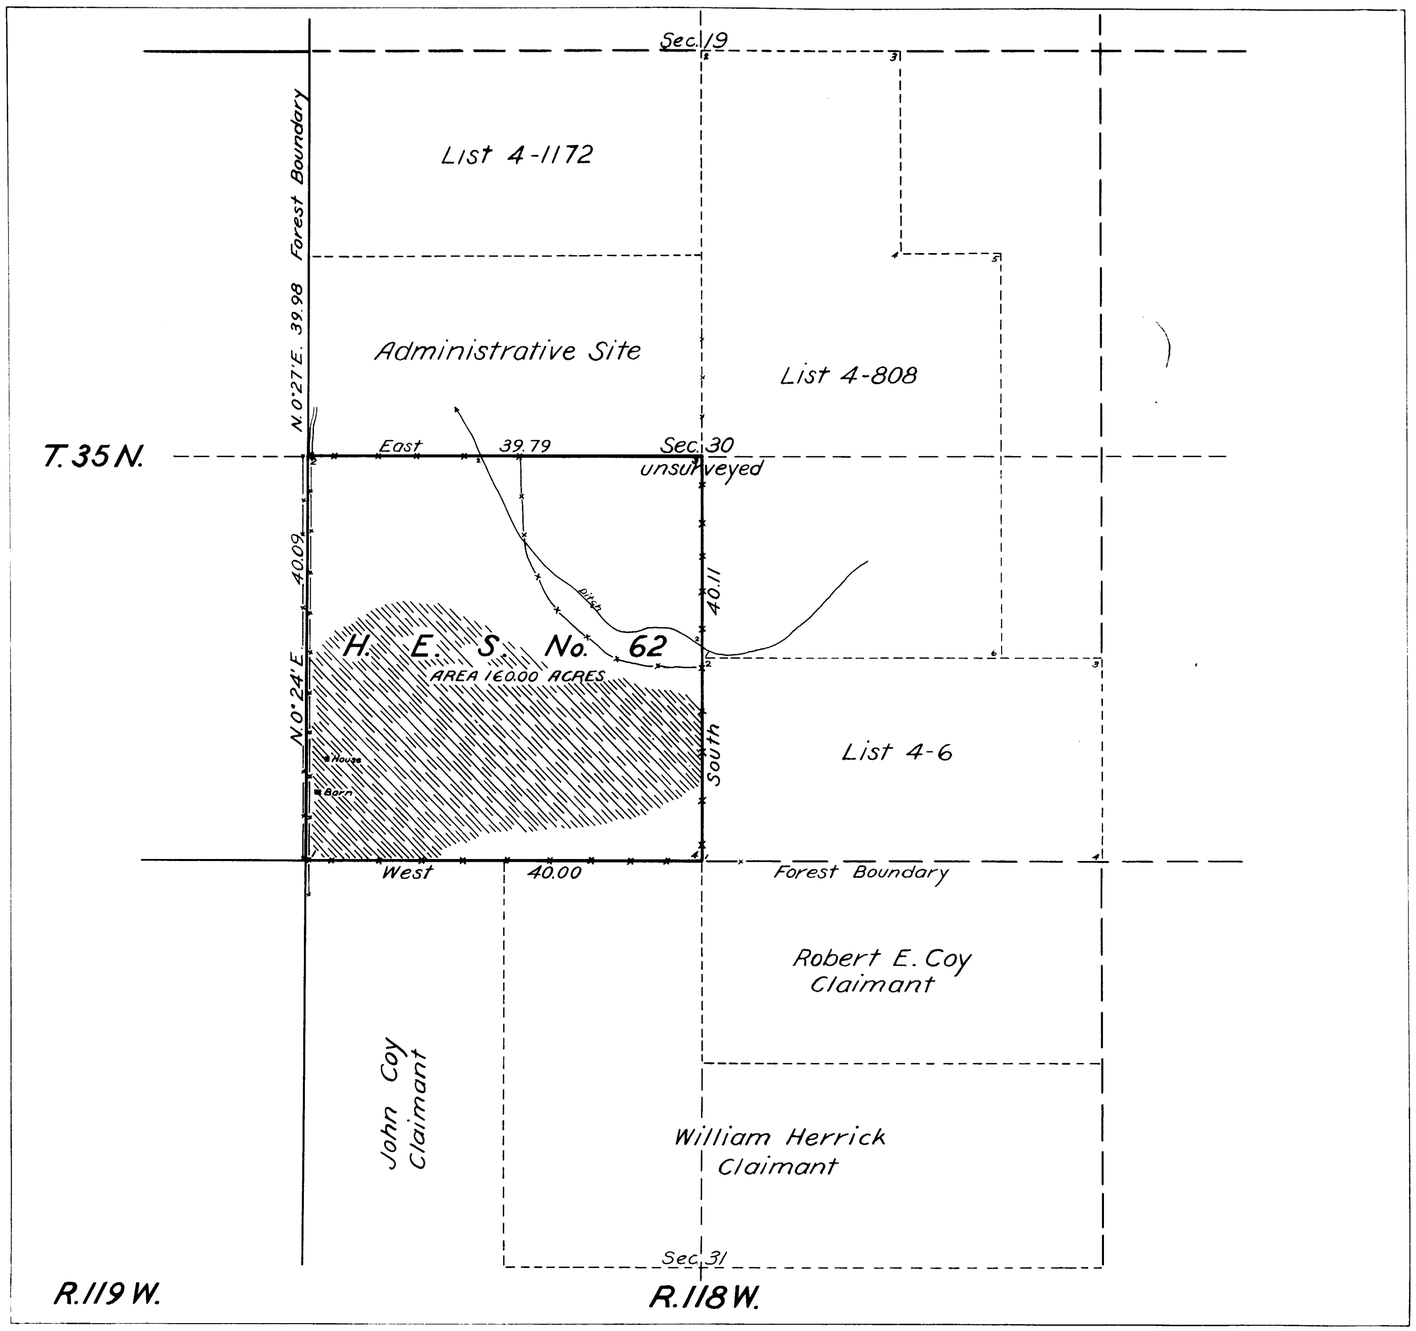

Plat of

HOMESTEAD ENTRY SURVEY

No. 62

in the

WYOMING NATIONAL FOREST

in

Section 30 unsurveyed T. 35 N., R. 118 W.

of the

6th PRINCIPAL MERIDIAN

WYOMING

This plat of Homestead Entry Survey No. 62 State of Wyoming is strictly conformable to the field notes thereof on file in this office, which have been examined and approved.

U. S. Surveyor General's Office

Cheyenne, Wyoming.

January 29, 1915.

Charles L. Decker
U. S. Surveyor General

SCALE 10 chains to 1 inch

Surveys Designated	By whom Surveyed	Inst., Cont., Group No.	Date	When Surveyed Begun	Completed	Date of Approval
West tp line	Frank H. Jones	234	June 19, 1889	Sept. 19, 1889	Sept. 19, 1889	Oct. 15, 1890
H.E. Survey No. 62	Angus M. Woodbury	62	June 26, 1913	Sept. 30, 1914	Oct. 1, 1914	
	Surveyor Forest Service					

		Areas in Acres
H.E. Survey No. 62		Conflicts
In Section 30	160.00	
In Section		
In Section		
In Section		
Total	160.00	

Act of June 11, 1906 — Act of June 30, 1914
List No. 605 — Dated Oct. 23, 1907
Latitude 42° 58' N.
Longitude 110° 59' W
Mean Mag. Decl. 18° 54' E
At Corner No. 1

62

EXT. NO. ..... NOTES
PAT. NO. ..... V .....
S. NO. ..... P .....