Form 85 A
Revised 1916.

5312

ORIGINAL

Survey accepted July 31, 1919
G.L.O.

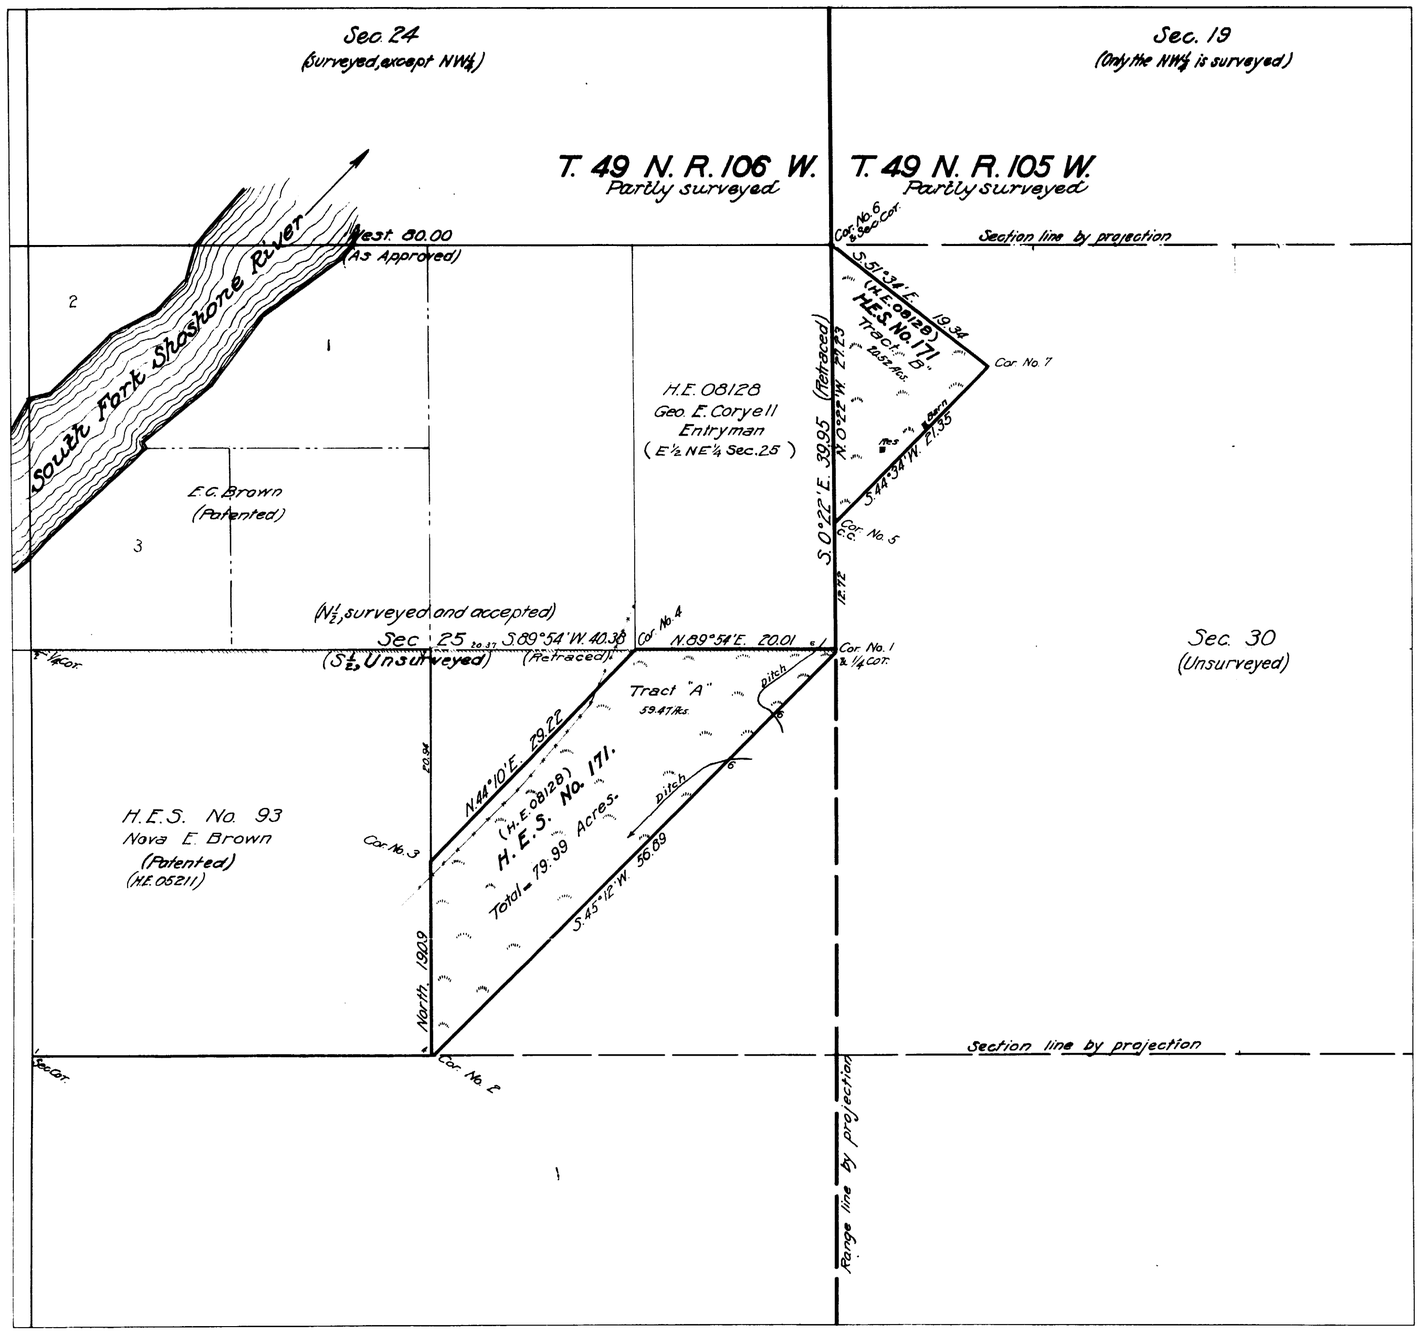

Plat of HOMESTEAD ENTRY SURVEY No. 171 in the SHOSHONE NATIONAL FOREST

in

Section 25, N½ Surveyed, T. 49 N. R. 106 W.

Section 30 Unsurveyed, T. 49 N. R. 105 W.

of the

SIXTH PRINCIPAL MERIDIAN

WYOMING

This plat of Homestead Entry Survey No. 171 State of Wyoming is strictly conformable to the field notes thereof on file in this office, which have been examined and approved.

U.S. Surveyor General's Office
Cheyenne, Wyoming
September 21, 1918

Charles L. Decker
U.S. Surveyor General

SCALE 10 chains to 1 inch

Surveys Designated	By whom Surveyed	Inst., Cont., Group No.	Inst., Cont., Group Date	When Surveyed Begun	When Surveyed Completed	Date of Approval
H.E.S. No. 171	W.C. Campbell Sur. For. Ser.	171	Jan. 20, 1917	May 25, 1917	May 26, 1917	Sept. 21, 1918
H.E.S. No. 93	J. P. Davis	93	May 27 1914	Sept. 2, 1914	Sept. 5, 1914	Nov. 22, 1915
Tp. Line	Wm M. Gilcrest	292	June 29, 1903	May. 16, 1904	May. 16, 1904	Mar. 23, 1905
Subdivisions	Wm M. Gilcrest	202	June 29, 1903	May 16, 1904	May 25, 1904	Mar. 23, 1905

H.F.H.

		Areas in Acres
H.E. Survey No. 171		Conflicts
In Section 25	Tract A. 59.47	
In Section 30	Tract B. 20.52	
In Section		
In Section		
Total	79.99	

Act of June 11, 1906 Act of Aug. 11, 1916

List No. 2-1836 Dated July 12, 1913

Latitude 44°11' N.
Longitude 109°34' W.
Mean Mag. Decl. 18°31' E.

Observations at Corner No. 1

171

NOTES
Oct. 24, 1922
882830
V.
C. S. NO. P.

Trans to Lauder
Feb. 10, 1920.