5316

ORIGINAL

Survey accepted July 31, 1919
G.L.O.

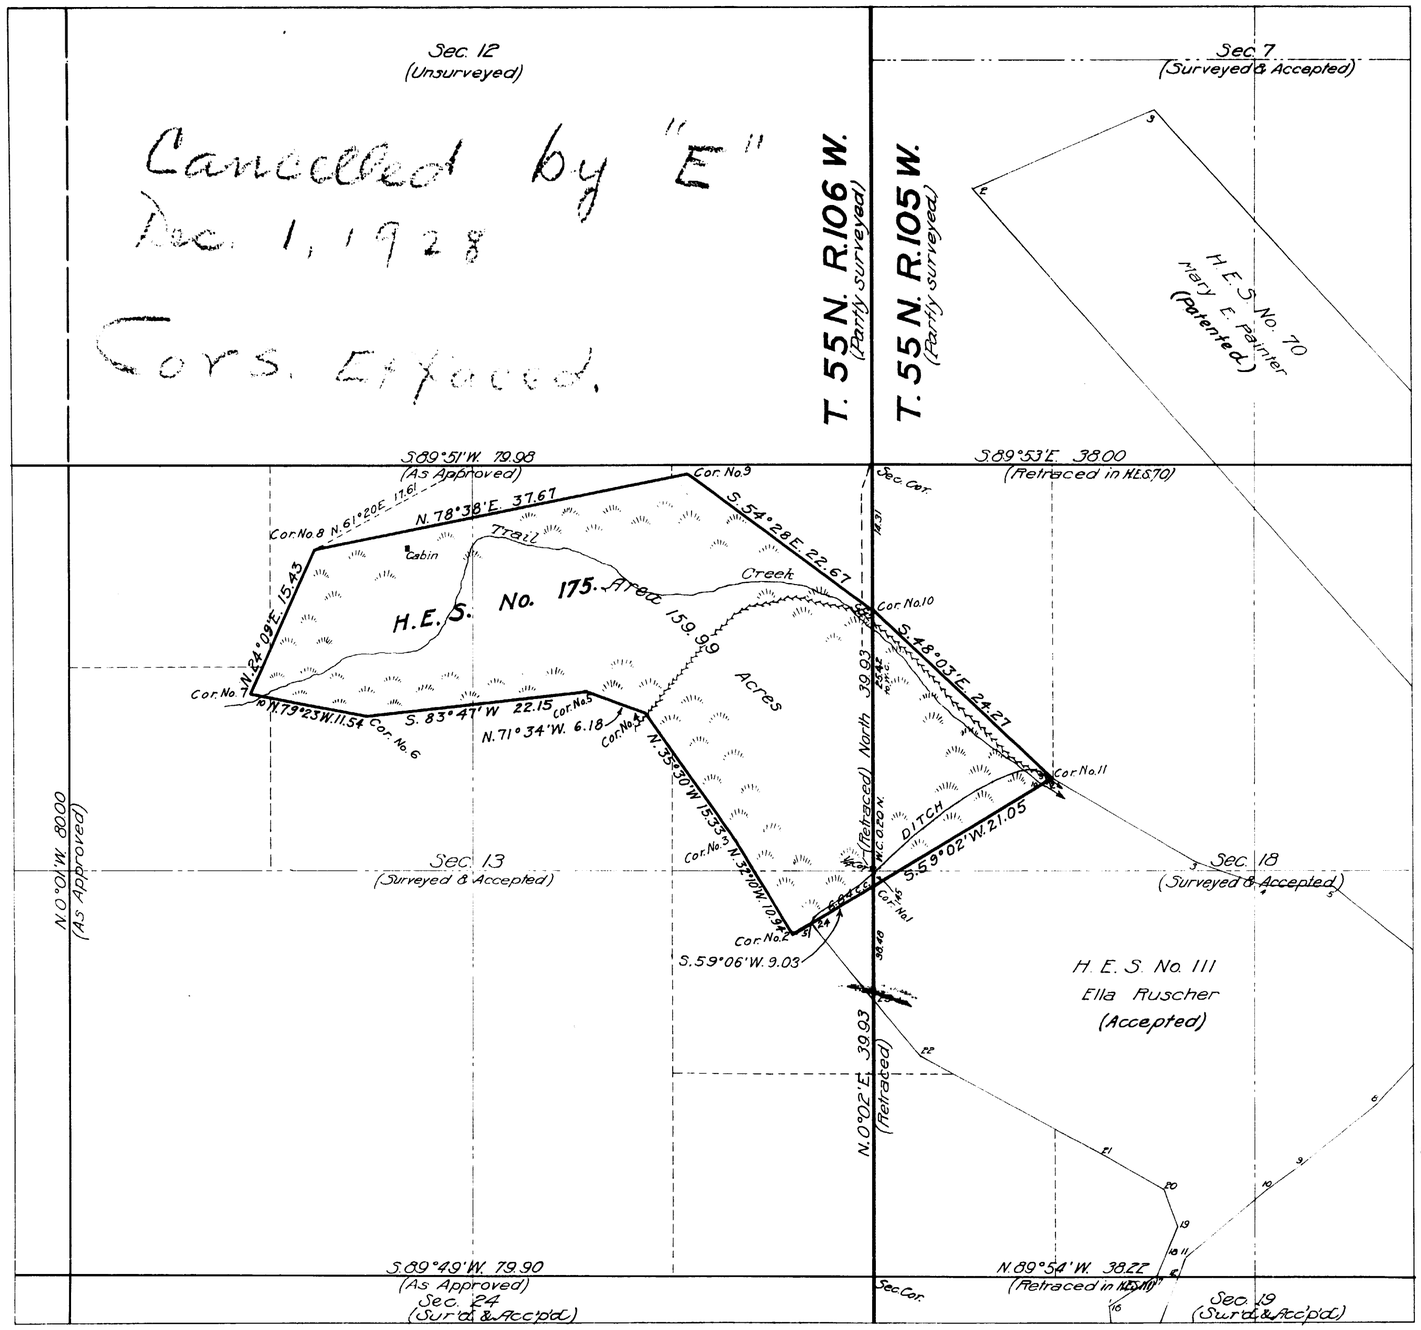

Plat of

HOMESTEAD ENTRY SURVEY

No. 175

in the

SHOSHONE NATIONAL FOREST

in

Section 13, surveyed T.55N., R.106 W.
Section 18, surveyed T.55N., R.105 W.

of the

SIXTH PRINCIPAL MERIDIAN

WYOMING

This plat of Homestead Entry Survey No. 175 State of Wyoming is strictly conformable to the field notes thereof on file in this office, which have been examined and approved.

U.S. Surveyor General's Office
Cheyenne, Wyoming
October 22 1918

Charles L. Decker
U.S. Surveyor General

SCALE 10 chains to 1 inch

Surveys Designated	By whom Surveyed	Inst., Cont., Group No.	Inst., Cont., Group Date	When Surveyed Begun	When Surveyed Completed	Date of Approval
H.E.S. No. 175	S.A. Wallace Sur. Draft.	175	Jan. 20, 1917	June 9, 1917	June 12, 1917	Oct. 22, 1918
H.E.S. No. 70	J. P. Davis	70	Sept. 15, 1913	Oct. 20, 1913	Oct. 21, 1913	May 14, 1914
H.E.S. No. 111	F.D. Mendenhall	111	Sept. 29, 1914	Aug. 24, 1915	Aug. 31, 1915	July 18, 1916
Range line	R.E. Bandy	333	June 20, 1908	Sept. 28, 1908	Sept. 28, 1908	Nov. 3, 1911
Subdivisions R.105 W.	R.E. Bandy	333	June 20 1908	Sept. 17, 1908	Sept. 30, 1908	Nov. 3, 1911
Subdivisions R.106 W.	R.E. Bandy	333	June 20 1908	Oct. 1, 1908	Oct. 7, 1908	Nov. 3, 1911

Areas in Acres		
H.E. Survey No.	175	Conflicts
In Section 18	24.41	
In Section 13	135.58	
In Section		
In Section		
Total	159.99	

Act of June 11, 1906 Act of Aug. 11, 1916
List No. 445 Dated Oct. 7, 1907
Latitude 44°45'N
Longitude 109°34'W.
Mean Mag. Decl. 18°22'E.
Observations at Corner No. 1

175

L. T. NO. -------- NOTES
P.W. NO. -------- V. --------
C. S. NO. -------- P. --------

Trans. to Lander
Dec. 16, 1919