Form 85 A
Revised 1916.

5368

Survey accepted Jan. 10, 1922
G.L.O.

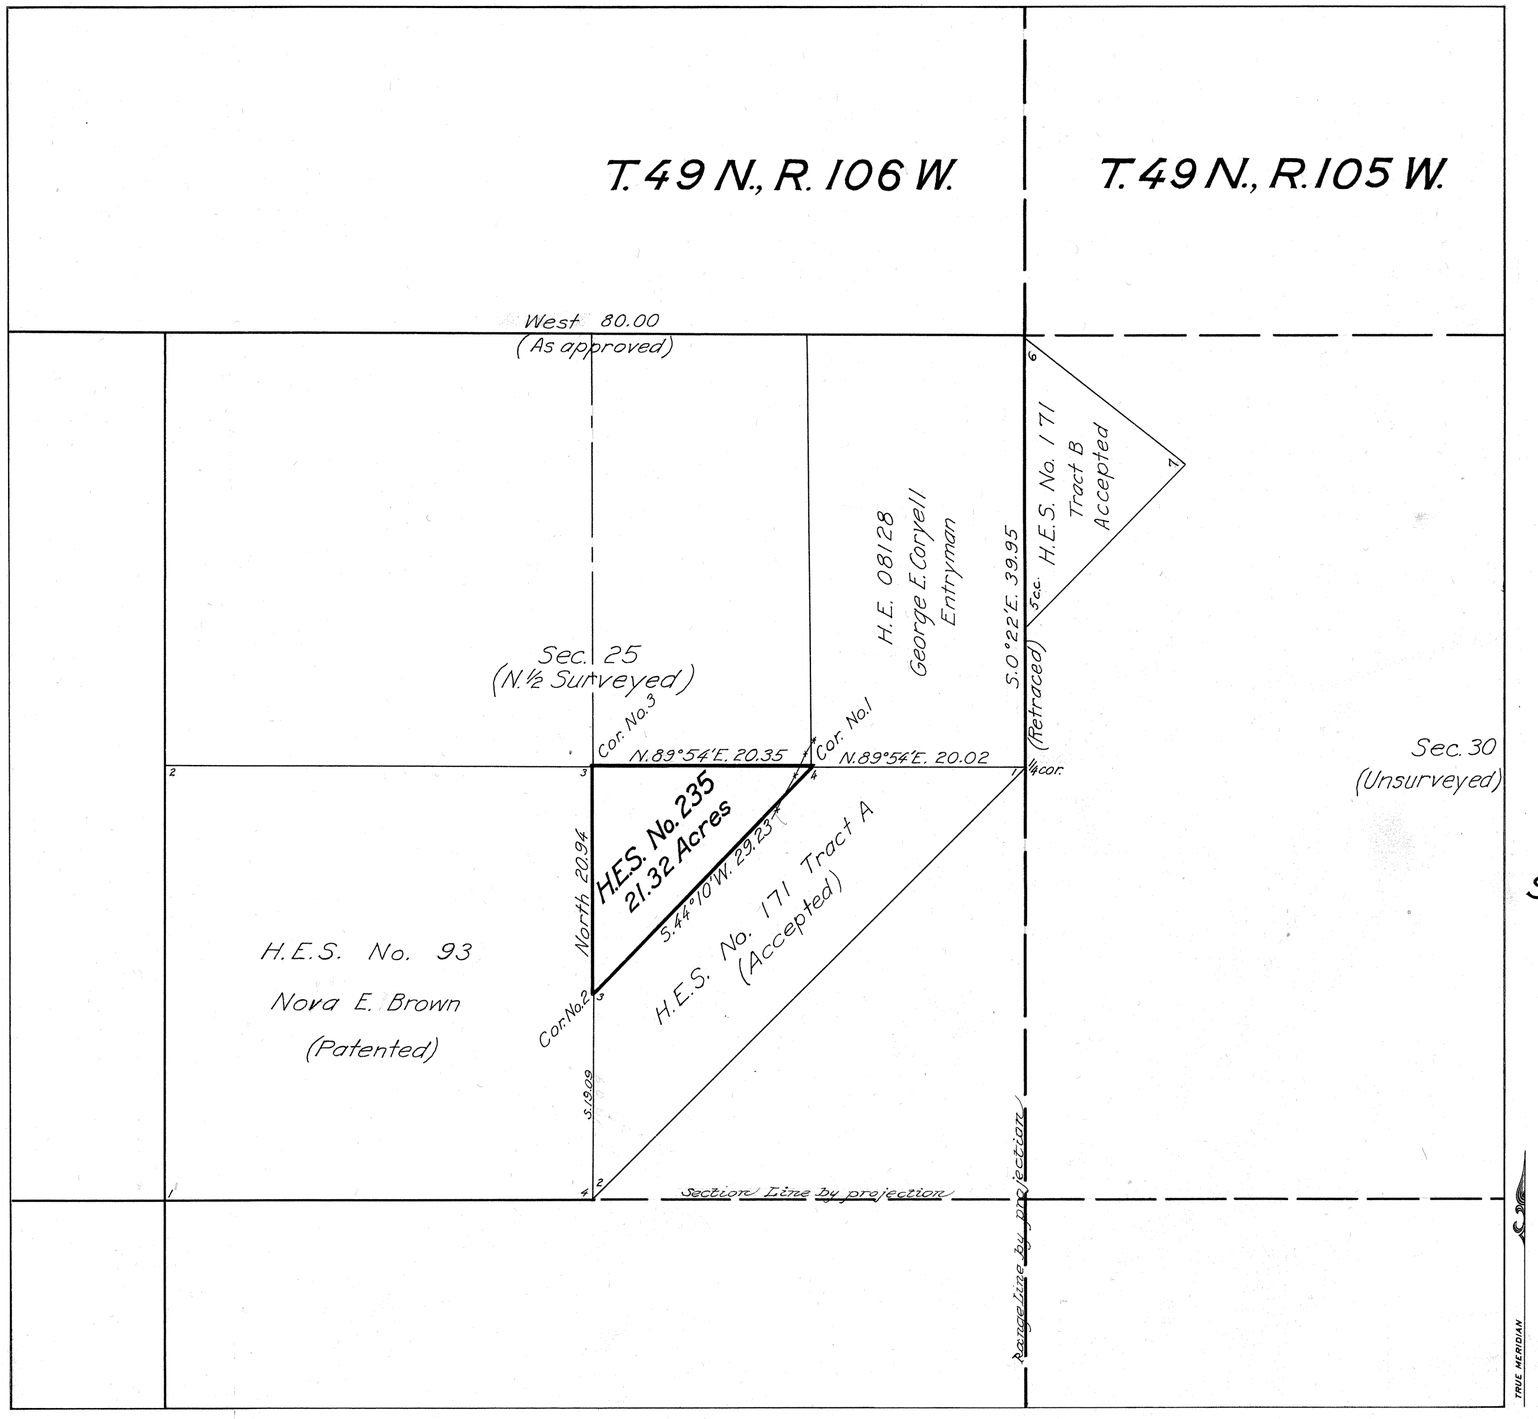

Plat of HOMESTEAD ENTRY SURVEY No. 235 in the SHOSHONE NATIONAL FOREST

in

Section 25, N. ½ Surveyed

T. 49 N., R. 106 W.

of the

SIXTH PRINCIPAL MERIDIAN

WYOMING

This plat of Homestead Entry Survey No. 235 State of Wyoming is strictly conformable to the field notes thereof on file in this office, which have been examined and approved.

U.S. Surveyor General's Office

Cheyenne, Wyoming
May 24, 1921.

Charles L. Decker
U.S. Surveyor General

SCALE 10 chains to 1 inch

Surveys Designated	By whom Surveyed	Inst., Cont., Group No.	Date	When Surveyed Begun	Completed	Date of Approval
H.E.S. No. 235	S. Simms, Sur. Draftsman		May 19, 1919	July 20, 1920	July 21, 1920	May 24, 1921
H.E.S. No 93	J.F. Davis, Sur. For. Ser.		May 27, 1914	Sept. 2, 1914	Sept 5, 1914	Nov. 22, 1915
H.E.S. No. 171	W. Campbell Sur. For. Ser.		Jan. 20, 1917	May 25, 1917	May 26, 1917	Sept. 21, 1918
T. Bdy.	Wm. M. Gilcrest	292	June 29, 1903	May 16, 1904	May 18, 1904	Mar. 23, 1905
Subdivisions	Wm. M. Gilcrest	292	June 29, 1903	May 16, 1904	May 18, 1904	Mar. 23, 1905

Areas in Acres		
H.E. Survey No. 235		Conflicts
In Section 25	21.32	
In Section		
In Section		
In Section		
Total	21.32	

Act of June 11, 1906 — Act of May 31, 1920

List No. 2-2518 — Dated Feb 23, 1921

Latitude 44° 11' N.
Longitude 109° 34' W.
Mean Mag. Decl. 18° 24' E.

Observations at Corner No. 1

P.D.

235

Trans to Sanders
Feb. 6, 1922