U.S. Department of Agriculture
Forest Service
Form 85 A
Revised 1918

5381

ORIGINAL

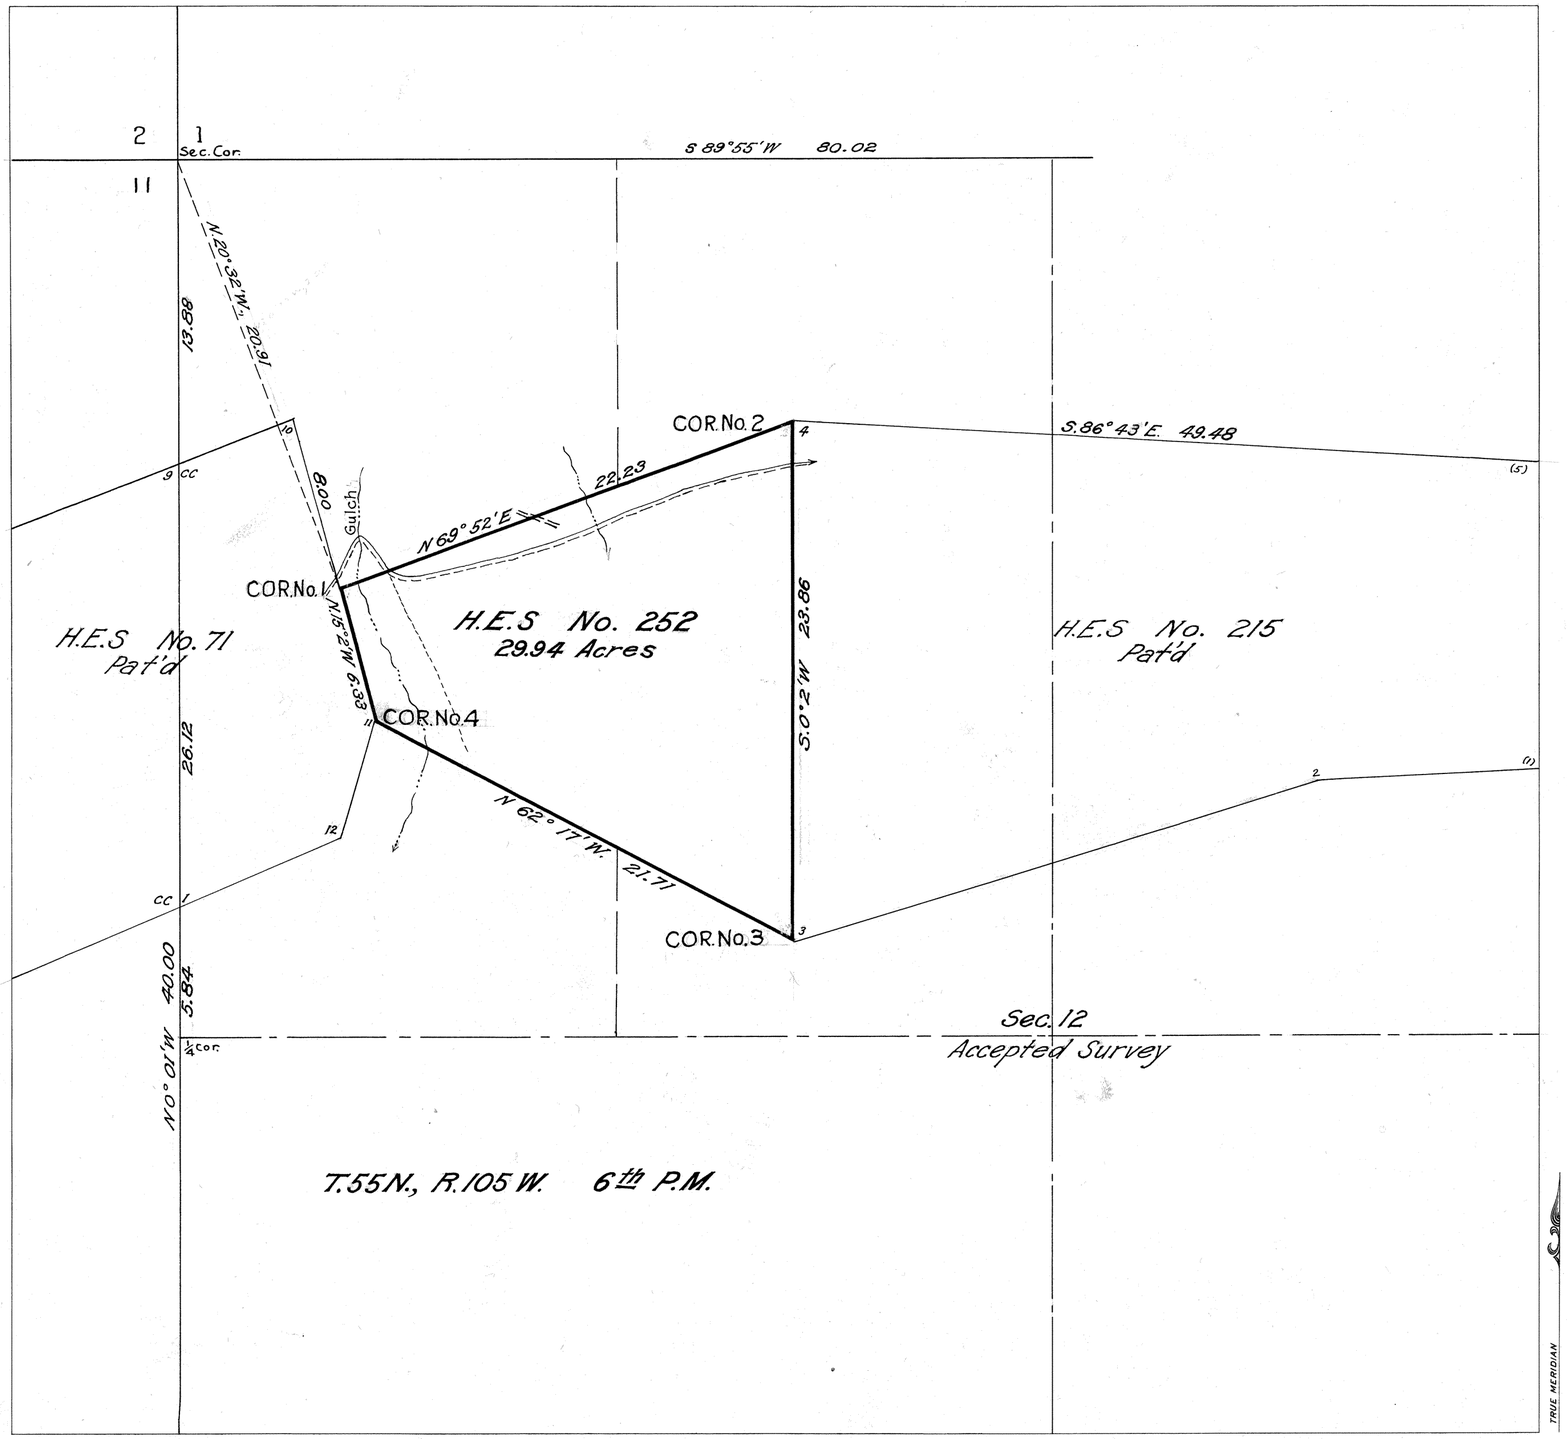

Department of the Interior
General Land Office
Washington D.C., September 9, 1932.

The survey represented by this plat having been correctly executed in accordance with the requirements of law and the regulations of this office is hereby accepted.

Thos. E. Havell
Assistant Commissioner

Plat of

HOMESTEAD ENTRY SURVEY

No. 252

in the

SHOSHONE NATIONAL FOREST

in

Section 12, Surveyed

T. 55 N., R. 105 W.

of the

SIXTH PRINCIPAL MERIDIAN

WYOMING

This plat of Homestead Entry Survey No. 252 State of Wyoming is strictly conformable to the field notes thereof on file in this office, which have been examined and approved.

Public Survey Office
Cheyenne Wyoming

June 10, 1932

Joel Q. Naret
Office Cadastral Engineer

SCALE 5 chains to 1 inch

Surveys Designated	By whom Surveyed	Inst., Cont., Group No.	Inst., Cont., Group Date	When Surveyed Begun	When Surveyed Completed	Date of Approval
H.E.S. No. 252	Riley Cass. Jr., Chief Surveyor	252	June 12, 1930	August 1, 1930	August 2, 1930	June 10, 1932
H.E.S. No. 71	J.P. Davis Surveyor For. Ser	71	Sept. 15, 1913	July 17, 1914	July 20, 1914	March 6, 1915
H.E.S. No. 215	S.A. Wallace Sur. Draftsman	215	April. 18, 1917	June 22, 1917	June 23, 1917	Sept. 7, 1918
Subdivisions	Richard E. Bandy	333	June 20, 1908	Sept. 17, 1908	Sept. 30, 1908	Nov. 3, 1911

Areas in Acres		
H.E. Survey No. 252		Conflicts
In Section 12	29.94	
In Section		
In Section		
In Section		
Total	29.94	

Act of June 11, 1906 May 27, 1930. Act of Feb. 16, 1929 Feb. 23, 1931

List No. 2-2753 Dated Jan. 22, 1930

Latitude 44°46'W
Longitude 109°27'W
Mean Mag. Decl. 18°15'E

Observations at Corner No. 1

252

Transmitted to Cheyenne
L.O. October 28, 1932

L.R.H.
A.F.D.