1

29

accession no. 5440

Probably in 33-87 88 P.

SURVEY NO. 46

Mineral District No. 2

PLAT

OF THE

Rattlesnake Placer

Oil CLAIM IN THE

NATRONA

Mining District, Carbon County, Wyoming.

Surveyed by J. H. Symons **U. S. Dep. Sur.**

Containing 1440 **Acres.**

Scale of 2000 **feet to the Inch.**

Variation. 16°18' East.

Samuel E. Rogers, Claimant

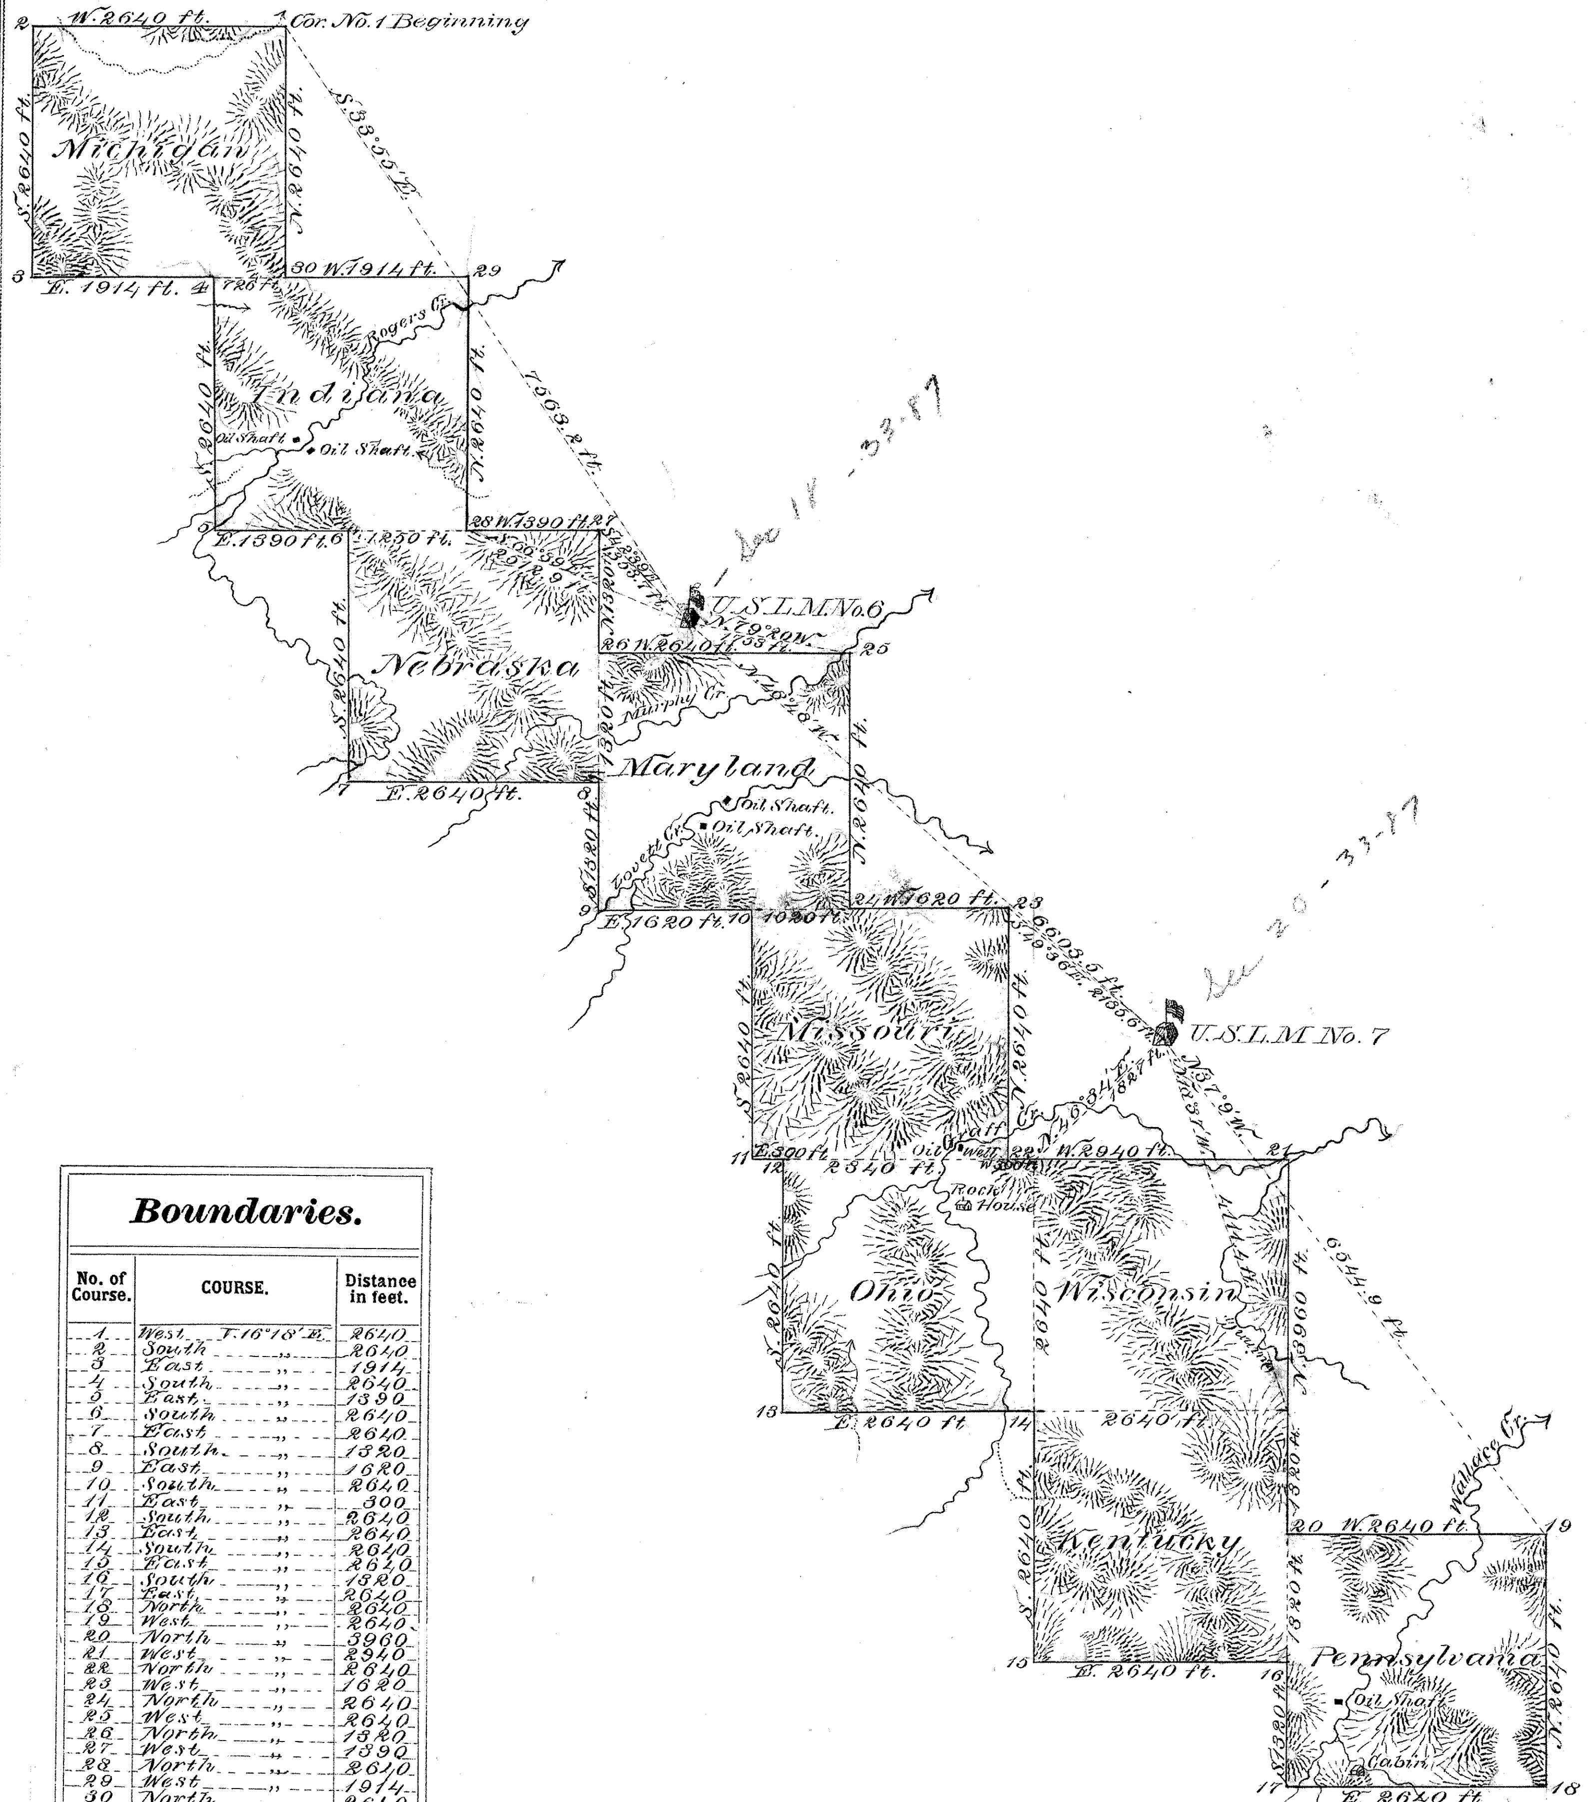

Boundaries.

No. of Course.	COURSE.	Distance in feet.
1	West V. 16°18' E.	2640
2	South "	2640
3	East "	1914
4	South "	2640
5	East "	1390
6	South "	2640
7	East "	2640
8	South "	1320
9	East "	1620
10	South "	2640
11	East "	300
12	South "	2640
13	East "	2640
14	South "	2640
15	East "	2640
16	South "	1320
17	East "	2640
18	North "	2640
19	West "	2640
20	North "	3960
21	West "	2940
22	North "	2640
23	West "	1620
24	North "	2640
25	West "	2640
26	North "	1320
27	West "	1390
28	North "	2640
29	West "	1914
30	North "	2640

The original Field Notes of the Survey of the Rattlesnake Placer Oil Mining *Claim in the* Natrona Mining District, *from which this Plat has been made, have been examined and approved, and are on file in this office. And I hereby certify that they furnish such an accurate description of said* Rattlesnake Placer Oil *Mining Claim, as will if incorporated into a patent, serve fully to identify the premises, and that such reference is made therein to natural objects and permanent monuments, as will perpetuate and fix the locus thereof. I further certify that the value of the labor and improvements,* total value $2100⁰⁰, consisting of 4 timbered shafts & several smaller ones, Rock House & Log Cabin *upon the said Mining Claim, is not less than Five Hundred Dollars, and that this is a correct Plat of said* Rattlesnake Placer Oil *Mining Claim or premises, made in in conformity with said original field notes of survey thereof.*

Surveyor General's Office,
Cheyenne, Wyoming,
August 16th 1882

Edw. C. David
U. S. Surveyor General of Wyoming.

See Misc. Letter 3023

ENT. NO. 14 NOTES
PAT. NO. .... V. ....
O. S. NO. .... P. ....

46 B