1

100

5482

(4-675)

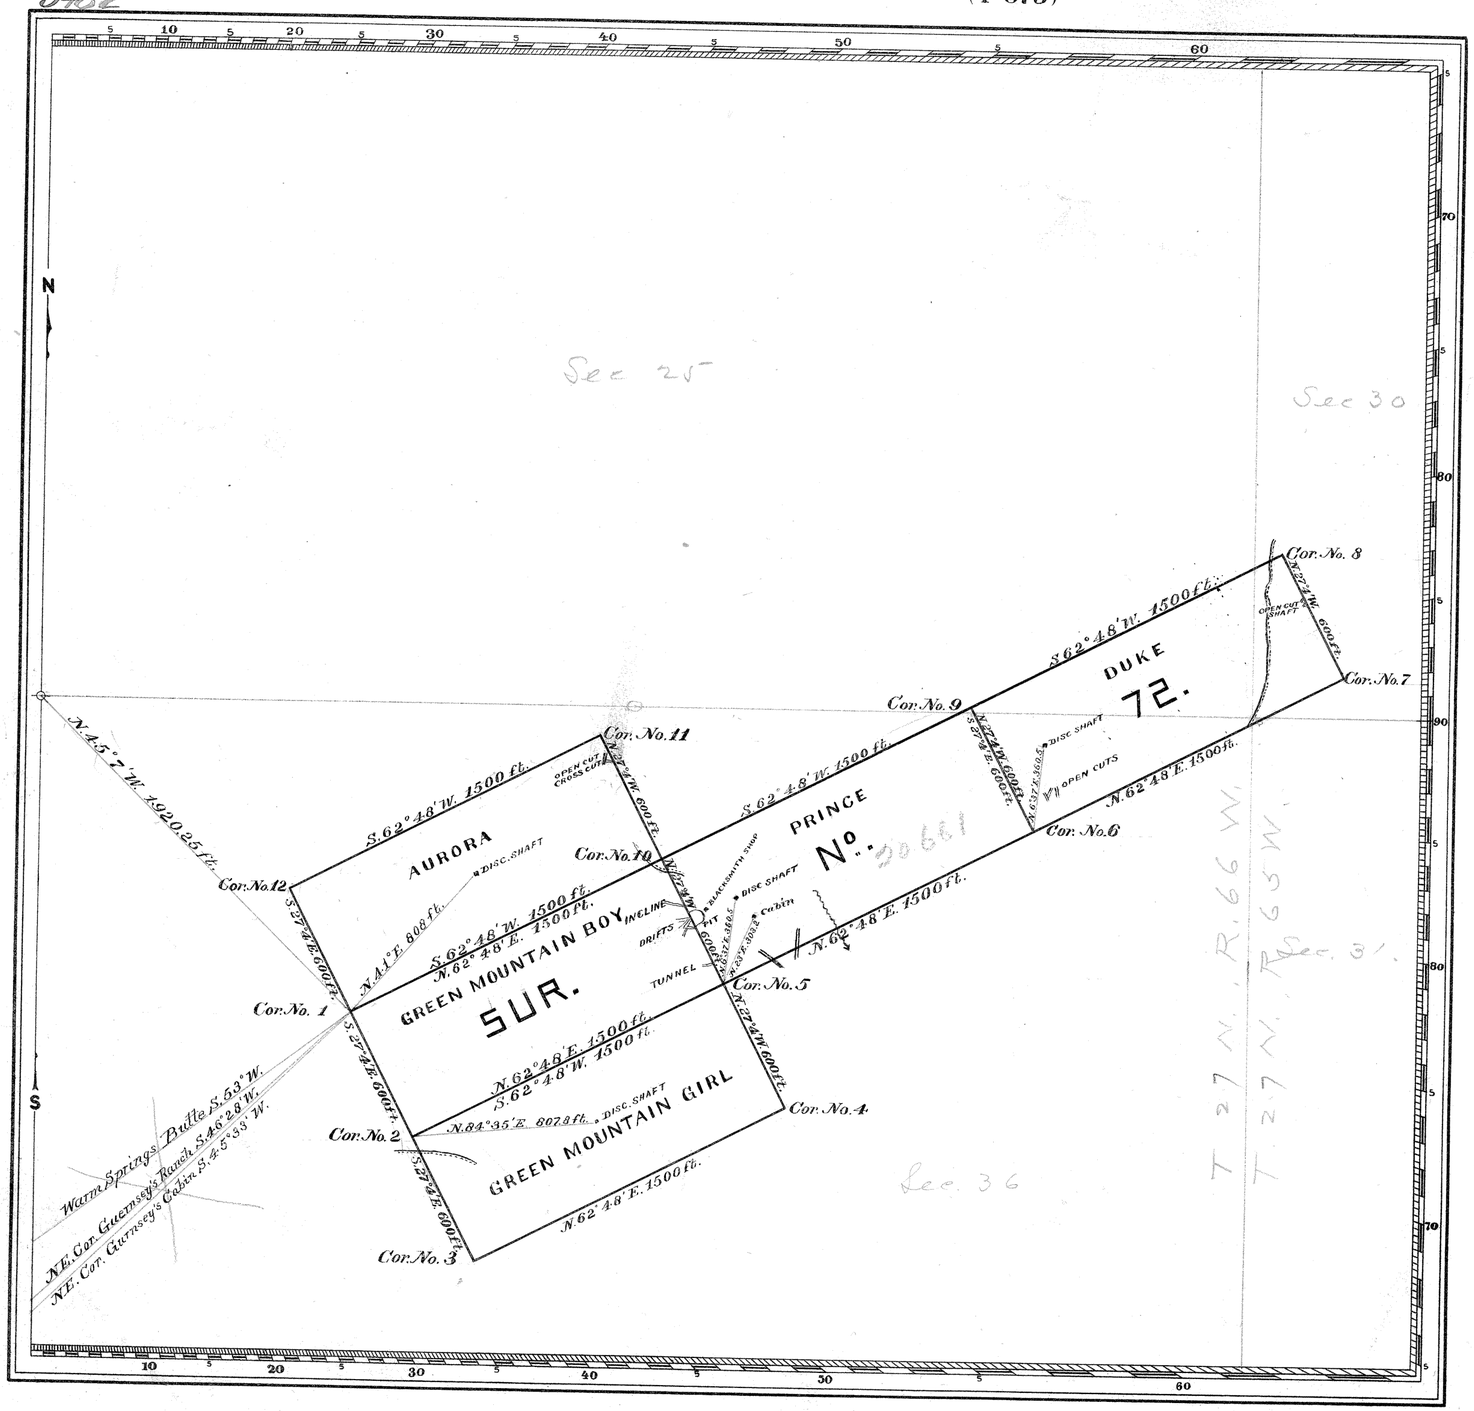

Claim Located 18

Mineral Survey No. —72—

L.O.T. No.

—CHEYENNE— Land District.

PLAT

OF THE CLAIM OF

The Wyoming Copper and Iron Co.

KNOWN AS THE

Green Mountain Boy, Aurora, Green Mountain Girl, Prince and Duke

IN —PLATTE CAÑON— MINING DISTRICT,

—LARAMIE — COUNTY, —WYOMING—

Containing an Area of 103.305 Acres.

Scale of - 500 - Feet to the inch.

Variation 14°12' to 14°42' E.

SURVEYED —Oct. 19-21,— 1895 BY

Henry B. Patten — U.S. Deputy Mineral Surveyor,

The Original Field Notes of the Survey of the Mining Claim of *The Wyoming Copper and Iron Co.* known as the —

Green Mountain Boy, Green Mountain Girl, Aurora, Prince and Duke. —

from which this plat has been made under my direction, have been examined and approved, and are on file in this Office; and I hereby certify that they furnish such an accurate description of said Mining Claim as will, if incorporated into a patent, serve fully to identify the premises, and that such reference is made therein to natural objects or permanent monuments as will perpetuate and fix the locus thereof.

I further certify that Five Hundred Dollars worth of labor has been expended or improvements made upon said Mining Claim by claimant ..... or their grantors, and that said improvements consist of 196 feet drifts, 201 ft. cross cuts, 60 ft. open cuts, 6 shafts, Incline, Pit and Tunnel. —

that the location of said improvements is correctly shown upon this plat, and that no portion of said labor or improvements has been included in the estimate of expenditures upon any other claim.

And I further certify that this is a correct plat of said Mining Claim made in conformity with said original field notes of the survey thereof, and the same is hereby approved.

U.S. Surveyor General's Office
Cheyenne Wyoming
Oct. 26, 1895

Thos Charles Thompson
U.S. Surveyor General for Wyoming

ENT. NO. 70 NOTES
July 14, 1896
PAT. NO. 27290 V
C. S. NO. 165 P

72 #165

Secs 30-31