2

4

Plats 1-2 + 3 in error with known from file

(4-675)

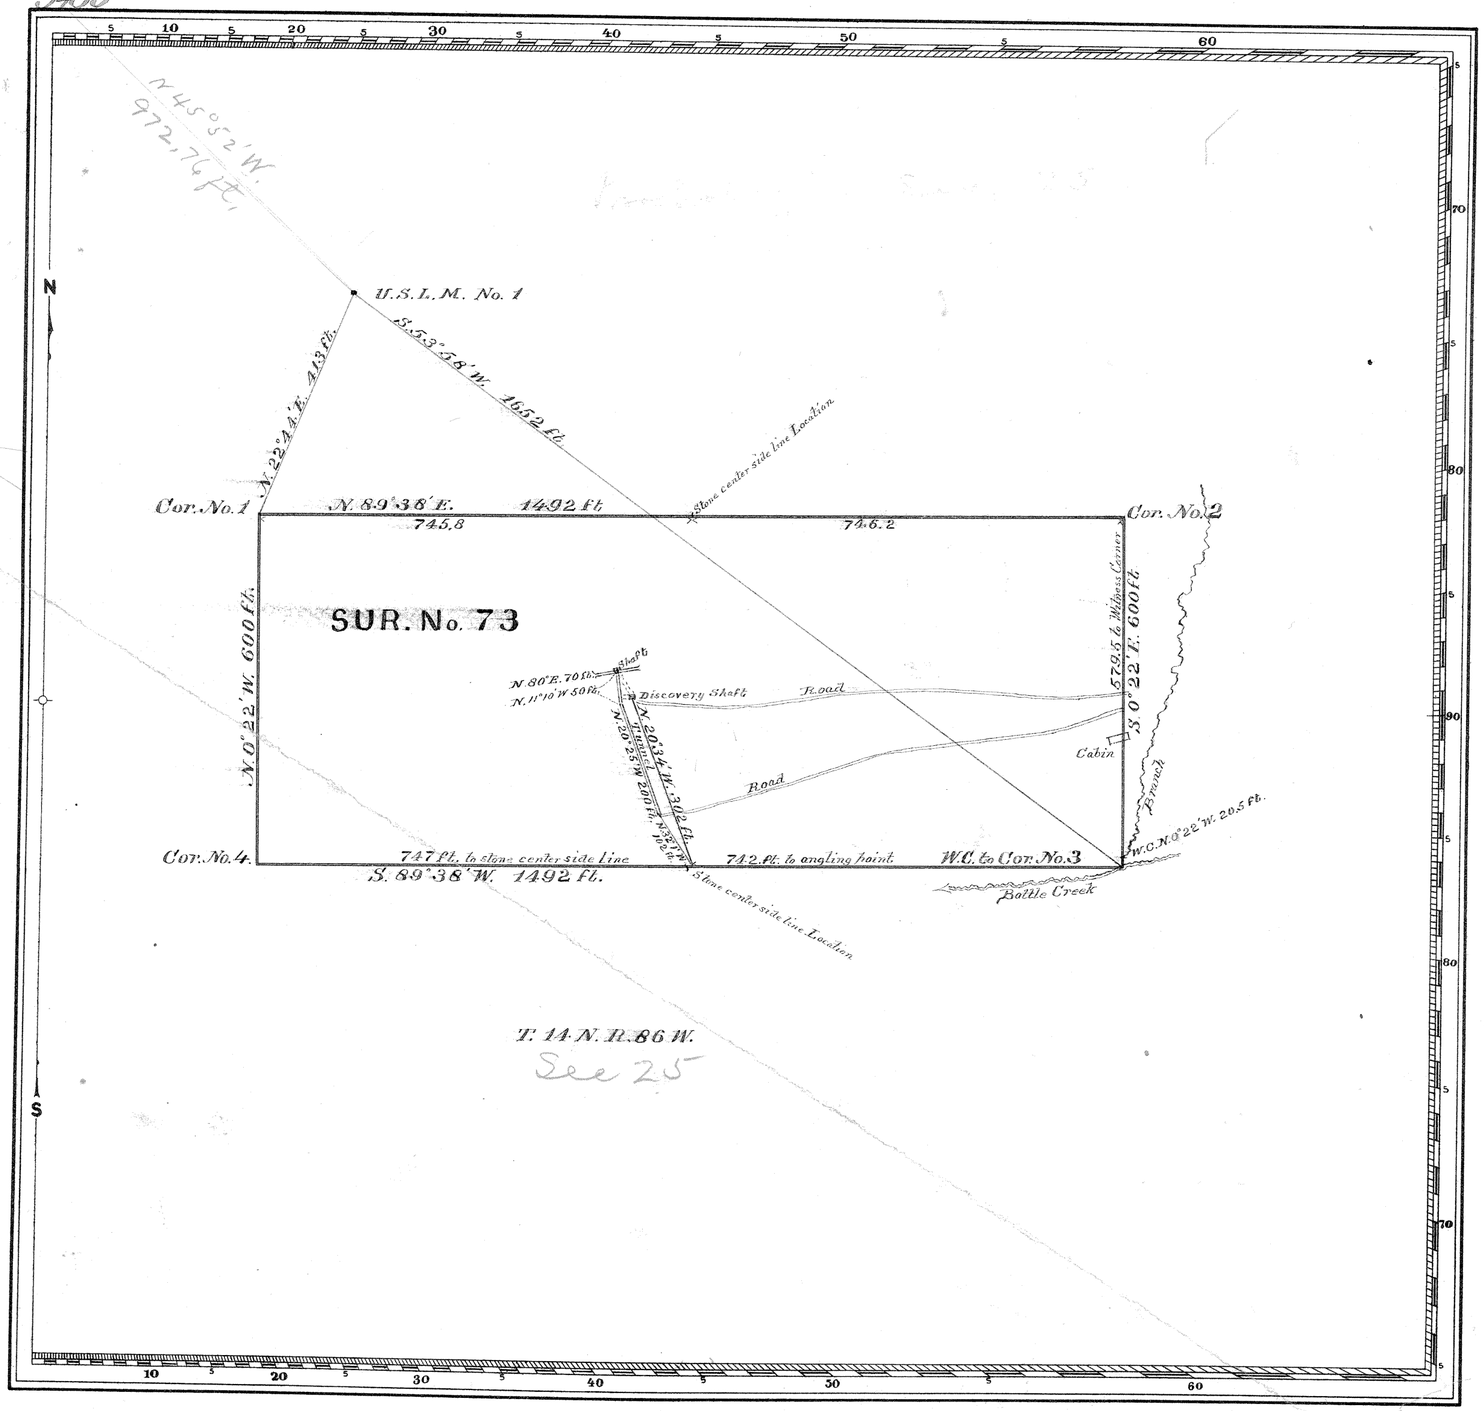

Claim Located — July 20th — 1881

Mineral Survey No. — 73 —

L.O.T. No.

— Cheyenne — Land District.

PLAT

OF THE CLAIM OF

— William E. Heathcote et al —

KNOWN AS THE

— Rambler Lode —

— and —

— United States Locating Monument No. 1 —

IN — Unorganized — MINING DISTRICT,

— Carbon — COUNTY, — Wyoming —

Containing an Area of — 20.55 — Acres.

Scale of — 200 — feet to the inch.

Variation 15° 30' E.

SURVEYED — October — 10-12 — 1896 — BY

— Charles S. Hobbs — U.S. Deputy Mineral Surveyor,

The Original Field Notes of the Survey of the Mining Claim of — William E. Heathcote et al — known as the

— Rambler Lode —

— and —

— United States Locating Monument No. 1 —

from which this plat has been made under my direction, have been examined and approved, and are on file in this Office; and I hereby certify that they furnish such an accurate description of said Mining Claim as will, if incorporated into a patent, serve fully to identify the premises, and that such reference is made therein to natural objects or permanent monuments as will perpetuate and fix the locus thereof.

I further certify that Five Hundred Dollars worth of labor has been expended or improvements made upon said Mining Claim by claimants — or their grantors, and that said improvements consist of — Two Shafts, one tunnel, and one cross cut —

that the location of said improvements is correctly shown upon this plat, and that no portion of said labor or improvements has been included in the estimate of expenditures upon any other claim.

And I further certify that this is a correct plat of said Mining Claim made in conformity with said original field notes of the survey thereof, and the same is hereby approved.

U.S. Surveyor General's Office.
Cheyenne Wyoming
November 16, 1896

Charles Thompson
U.S. Surveyor General for Wyoming

C.S.

73

#65

ENT. NO. 71 NOTES
Dec. 4, 1897
PAT. NO. 28856
C.S. NO. 65

Dec. 4, 1897