2

9

(4-675)

5488

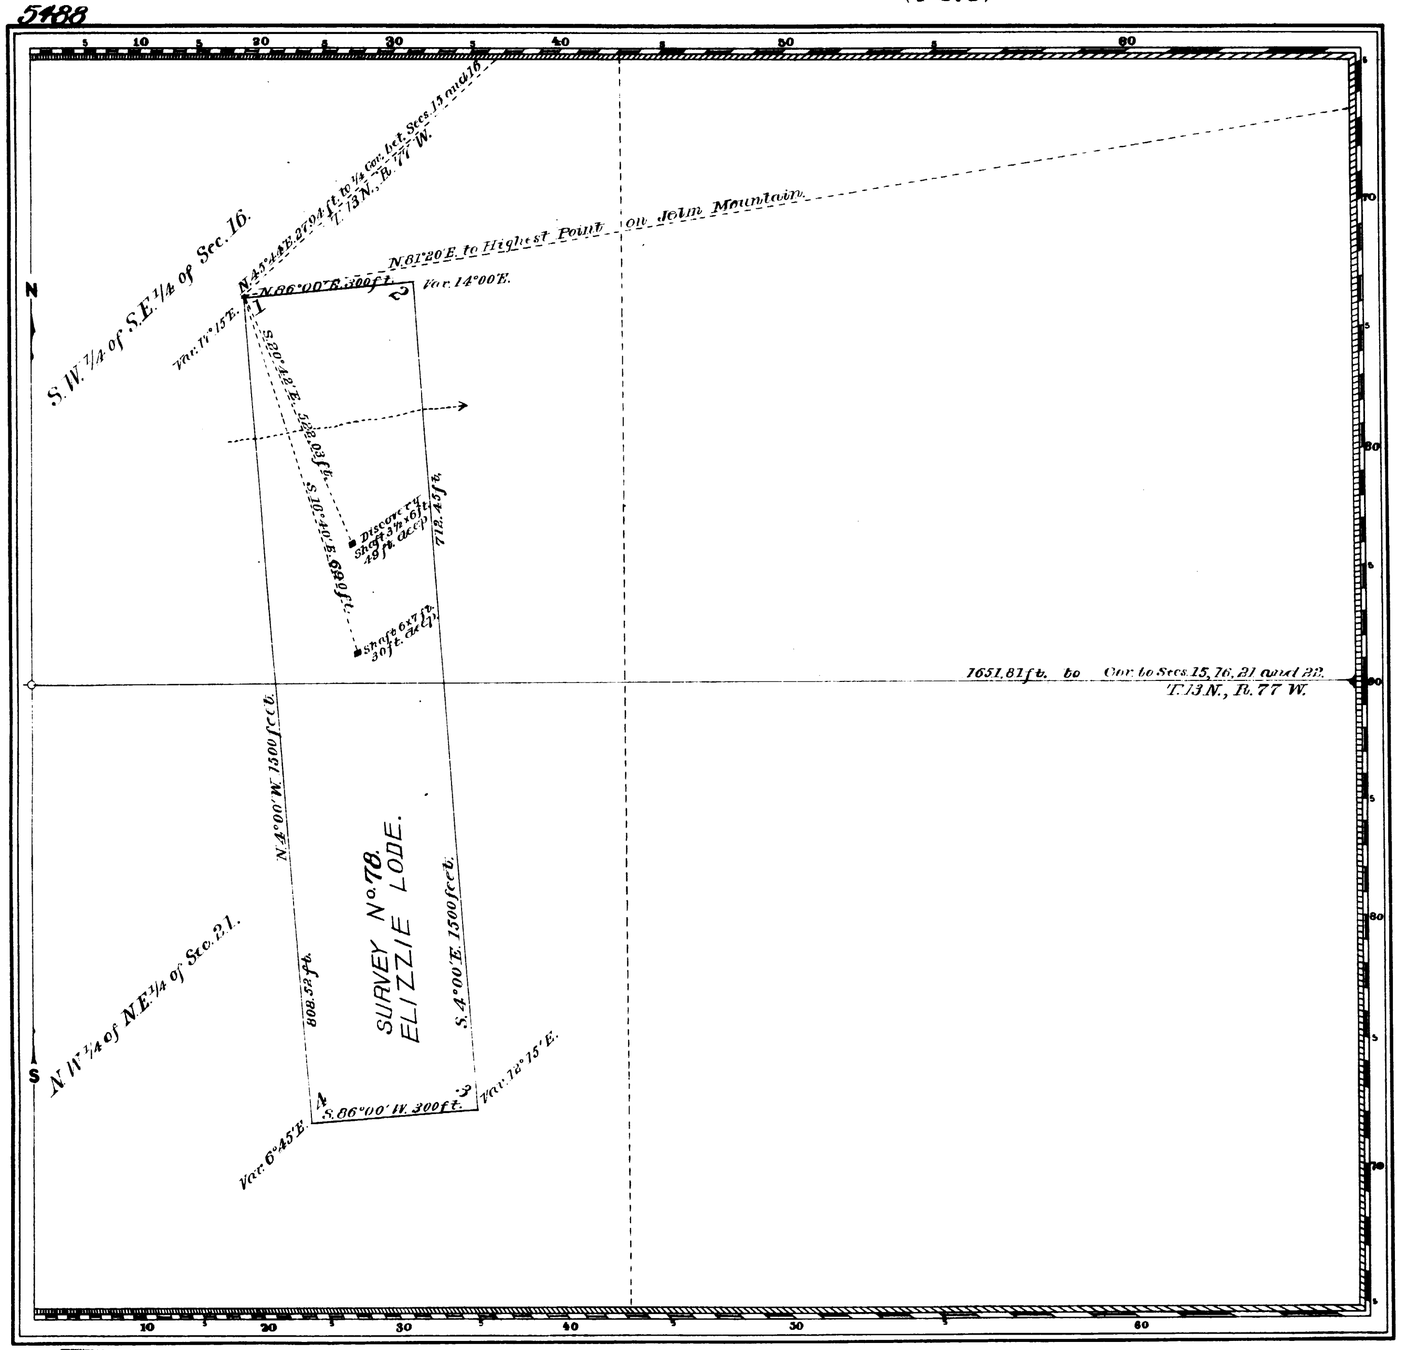

Claim Located OCTOBER 17th 1895

Mineral Survey No. 78.

L.O.T. No.

CHEYENNE Land District.

PLAT

OF THE CLAIM OF

ORLANDO TEFFT et-al.

KNOWN AS THE

ELIZZIE LODE

IN AN UNSURVEYED MINING DISTRICT.
ALBANY COUNTY. WYOMING.

Containing an Area of 10.33 Acres.

Scale of 200 feet to the inch.

Variation 6°45' to 17°15' E.

SURVEYED JANUARY 5 to 6, 1898 BY

WILLIAM O. OWEN U.S. Deputy Mineral Surveyor,

The Original Field Notes of the Survey of the Mining Claim of ORLANDO TEFFT et-al. known as the ELIZZIE LODE

, from which this plat has been made under my direction, have been examined and approved, and are on file in this Office; and I hereby certify that they furnish such an accurate description of said Mining Claim as will, if incorporated into a patent, serve fully to identify the premises, and that such reference is made therein to natural objects or permanent monuments as will perpetuate and fix the locus thereof.

I further certify that Five Hundred Dollars worth of labor has been expended or improvements made upon said Mining Claim by claimant or lves grantors, and that said improvements consist of Two Shafts and One Drift.

that the location of said improvements is correctly shown upon this plat, and that no portion of said labor or improvements has been included in the estimate of expenditures upon any other claim.

And I further certify that this is a correct plat of said Mining Claim made in conformity with said original field notes of the survey thereof; and the same is hereby approved.

U.S. Surveyor General's Office.
Cheyenne, Wyoming.
February 4th, 1898

Alpheus P. Hanson
U.S. Surveyor General for Wyoming.

78

73
Nov. 16, 1898
30169