2

26

5504

(4-675)

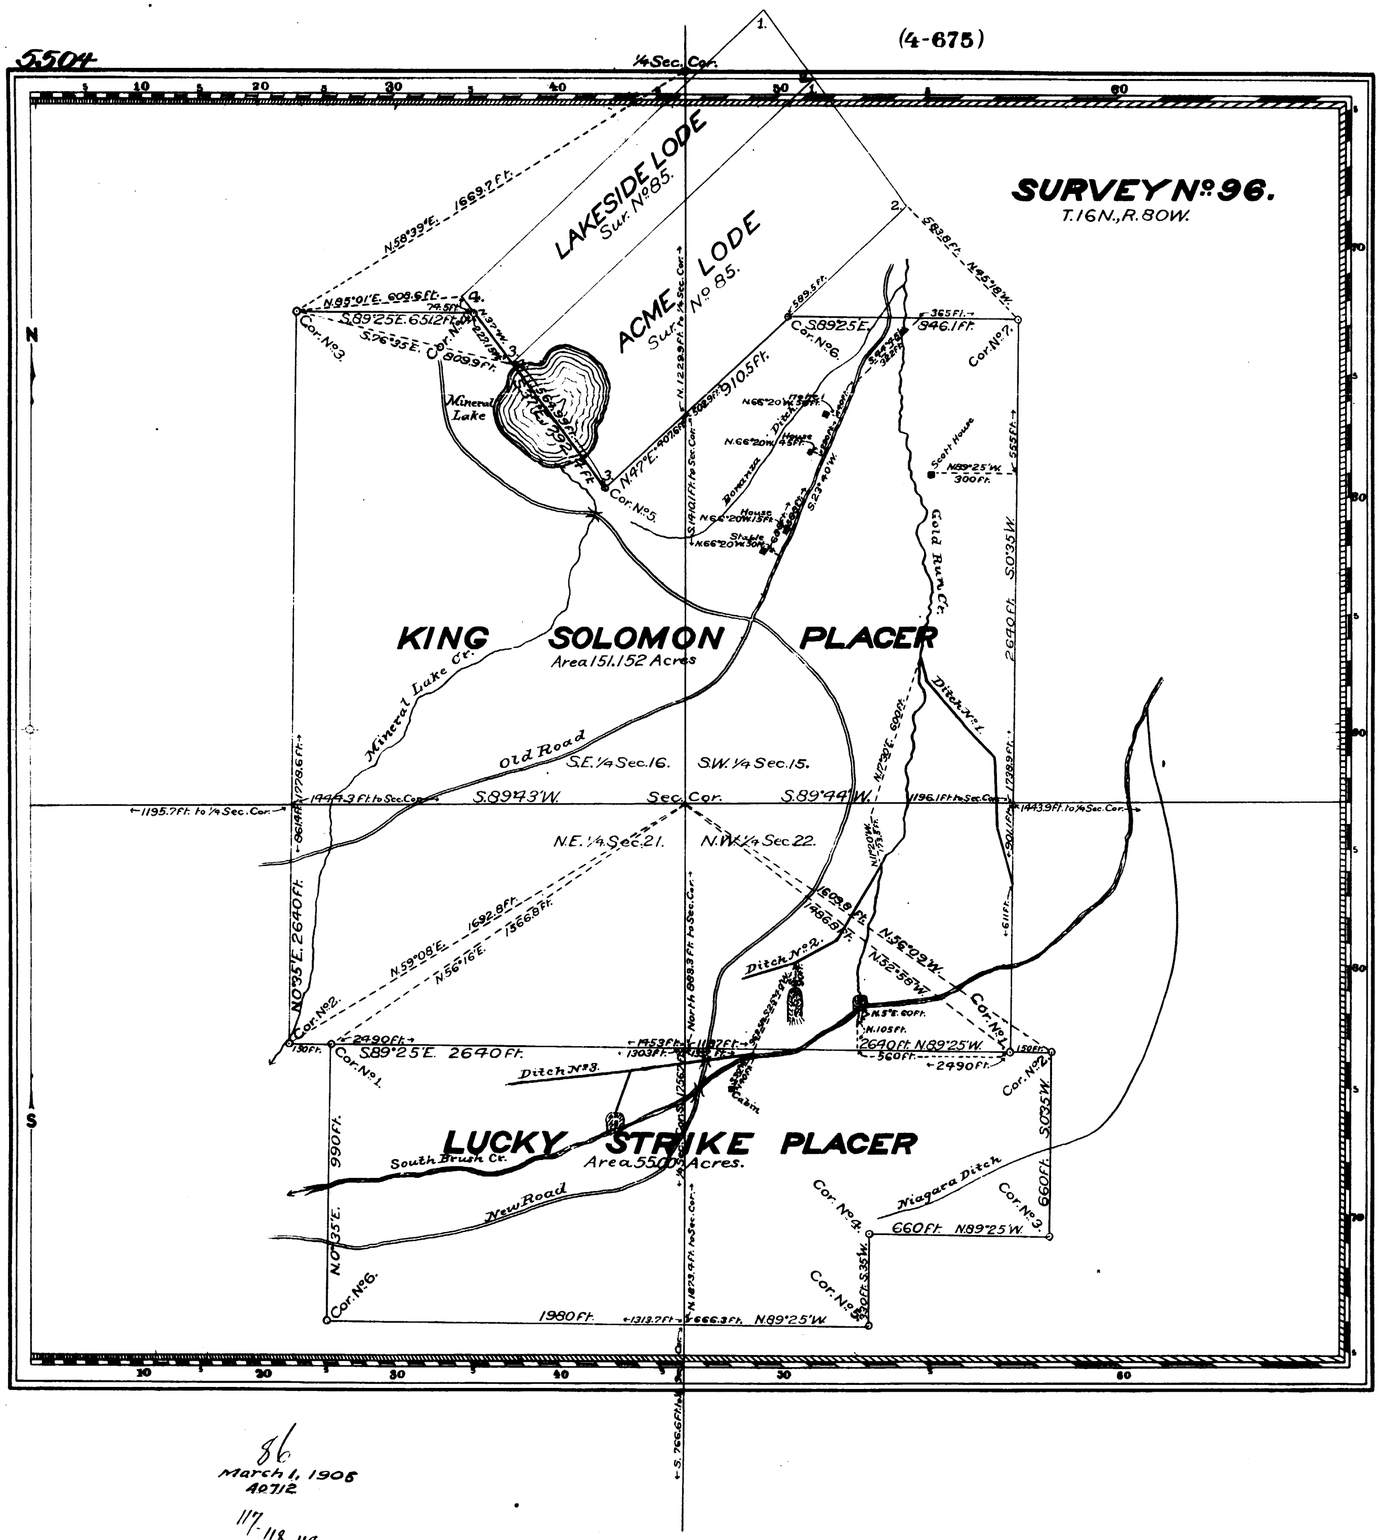

Claim Located September 7, 1897.
Amended Location September 1, 1898.
Mineral Survey No. 96.

Lot
Cheyenne Land District.

PLAT

OF THE CLAIM OF

The Wyoming Development & Transportation Co.

KNOWN AS THE

KING SOLOMON AND LUCKY STRIKE PLACERS

IN UPPER PLATTE MINING DISTRICT,
CARBON COUNTY, WYOMING

Containing an Area of 206.152 Acres.
Scale of 400 Feet to the inch.
Variation 15°45' to 15°50' E.

SURVEYED JANUARY 24-31, 1900. BY
James C. Kennedy
U.S. Deputy Mineral Surveyor.

The Original Field Notes of the Survey of the Mining Claim of The Wyoming Development & Transportation Co. known as the

King Solomon & Lucky Strike Placers

from which this plat has been made under my direction have been examined and approved, and are on file in this Office; and I hereby certify that they furnish such an accurate description of said Mining Claim as will, if incorporated into a patent, serve fully to identify the premises, and that such reference is made therein to natural objects or permanent monuments as will perpetuate and fix the locus thereof.

~~I further certify that Five Hundred Dollars worth of labor has~~ been expended or improvements made upon said Mining Claim by claimant or its grantors, and that said improvements consist of

that the location of said improvements is correctly shown upon this plat, and that no portion of said labor or improvements has been included in the estimate of expenditures ~~upon any other claim.~~

And I further certify that this is a correct plat of said Mining Claim made in conformity with said original field notes of the survey thereof, and the same is hereby approved.

U.S. Surveyor General's Office
Cheyenne, Wyoming
July 31, 1900

Alpheus P. Hanson
U.S. Surveyor General for Wyoming

96

86
March 1, 1906
42712
117-118-119-120