3

(4-675)

5541

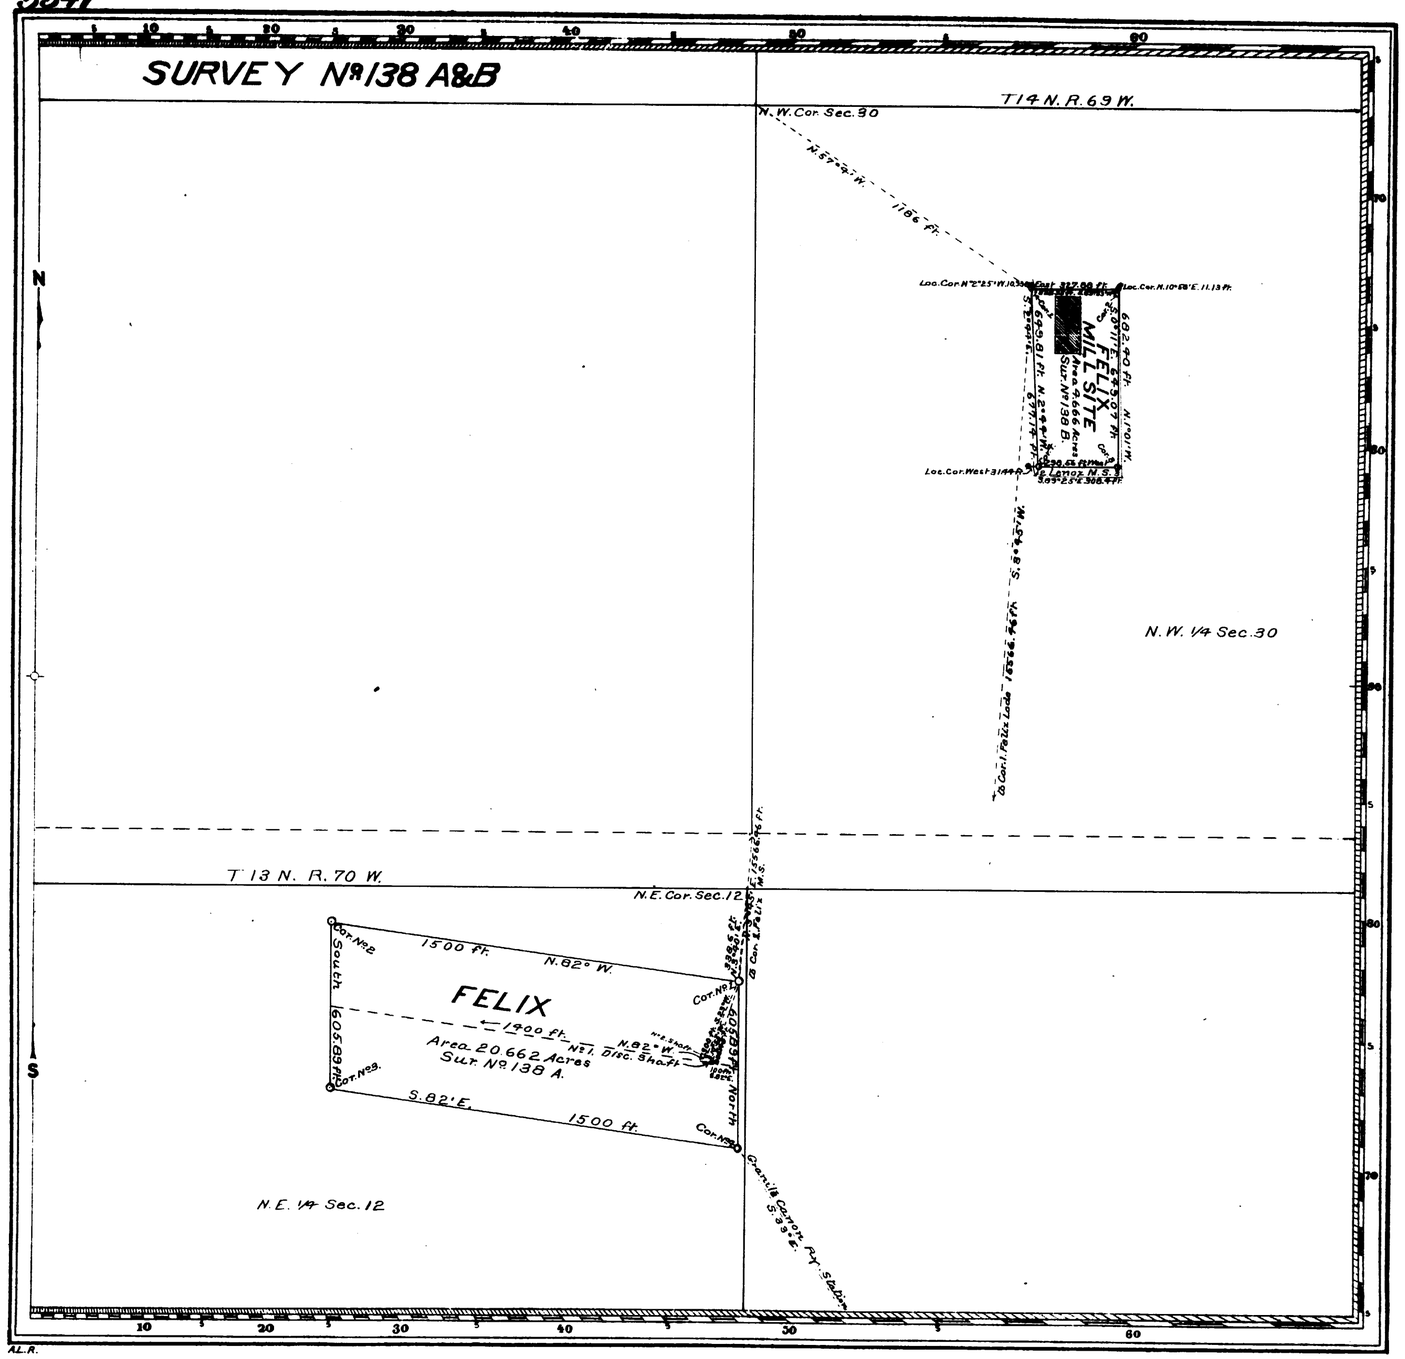

Amended Locations May 2nd + 3rd, 1901

Mineral Survey No 138 A and B

Lot No

Cheyenne Land District.

PLAT

OF THE CLAIM OF

Morgan Jones

KNOWN AS THE

FELIX LODE AND MILL SITE

IN SILVER CROWN MINING DISTRICT, LARAMIE COUNTY, WYOMING

Containing an Area of 25.328 Acres.

Scale of 400 Feet to the inch.

Variation 13°45'E and 13°50'E.

SURVEYED NOVEMBER 13-22 1901 BY

John S. Luckraft,

U.S. Deputy Mineral Surveyor,

The Original Field Notes of the Survey of the Mining Claim of Morgan Jones known as the

FELIX LODE AND MILL SITE

from which this plat has been made under my direction, have been examined and approved, and are on file in this Office; and I hereby certify that they furnish such an accurate description of said Mining Claim as will, if incorporated into a patent, serve fully to identify the premises, and that such reference is made therein to natural objects or permanent monuments as will perpetuate and fix the locus thereof.

I further certify that Five Hundred Dollars worth of labor has been expended or improvements made upon said Mining Claim by claimant or his grantors, and that said improvements consist of

One Discovery Shaft and one Shaft

that the location of said improvements is correctly shown upon this plat, and that no portion of said labor or improvements has been included in the estimate of expenditures upon any other claim.

And I further certify that this is a correct plat of said Mining Claim made in conformity with said original field notes of the survey thereof, and the same is hereby approved.

U.S. Surveyor General's Office Alpheus P. Hanson

Cheyenne Wyoming U.S. Surveyor General for

August 18, 1902 Wyoming

138

ENT. NO. ..... NOTES

PAT. NO. .....

C. S. NO. 338 337 P. .....