2

98

(4-675)

5563

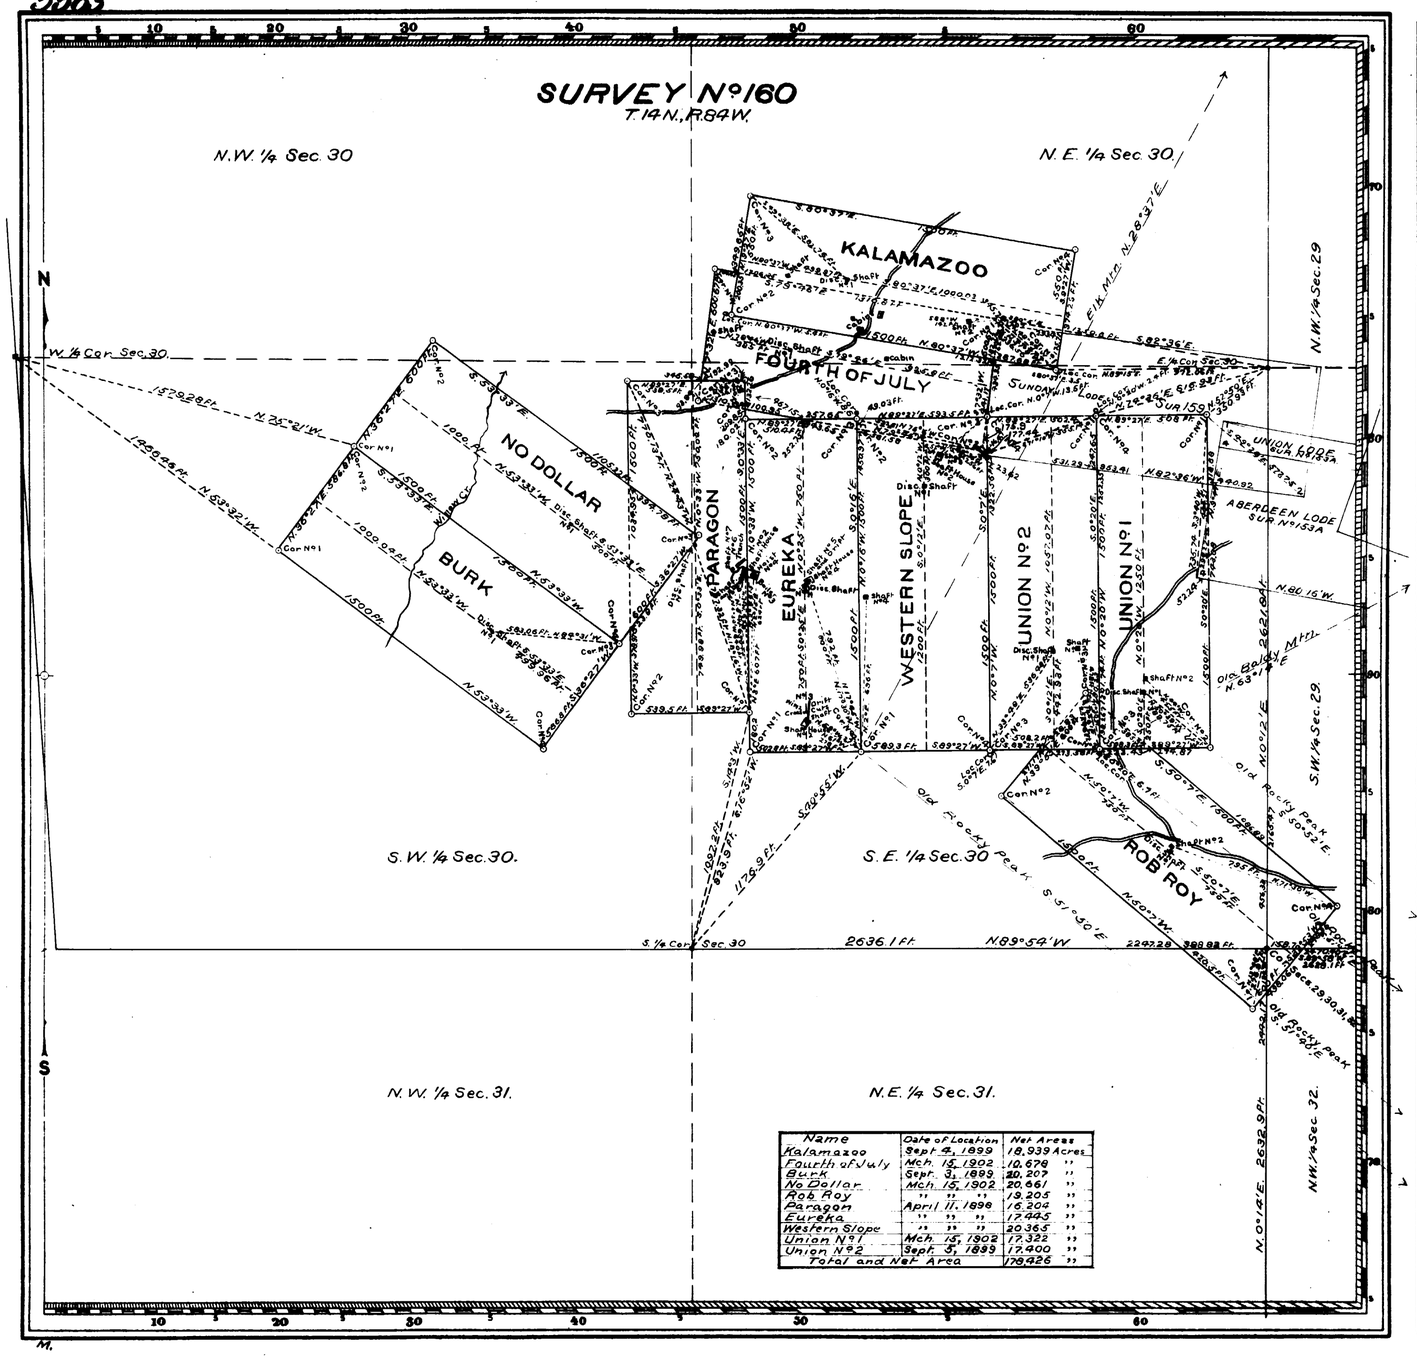

Name	Date of Location	Net Areas
Kalamazoo	Sept 4, 1899	18.939 Acres
Fourth of July	Mch. 15, 1902	10.678 "
Burk	Sept. 3, 1899	20.207 "
No Dollar	Mch. 15, 1902	20.661 "
Rob Roy	" " "	19.205 "
Paragon	April 11, 1898	16.204 "
Eureka	" " "	17.445 "
Western Slope	" " "	20.365 "
Union Nº 1	Mch. 15, 1902	17.322 "
Union Nº 2	Sept. 5, 1899	17.400 "
Total and Net Area		178.426 "

Claim Located 190

Mineral Survey Nº 160

L.O.T. Nº

Cheyenne Land District.

PLAT

OF THE CLAIM OF

The Great Lakes Mining and Smelting Company

KNOWN AS THE

KALAMAZOO, FOURTH OF JULY, BURK, NO DOLLAR, ROB ROY, PARAGON, EUREKA, WESTERN SLOPE, UNION Nº 1 and UNION Nº 2 LODES,

IN UPPER PLATTE MINING DISTRICT, CARBON COUNTY, WYOMING

Containing an Area of 178.426 Acres.

Scale of 500 Feet to the inch.

Variation 15°10'E.

SURVEYED April 18-19, 1902 BY

Robert Z. McCoy

U.S. Deputy Mineral Surveyor,

The Original Field Notes of the Survey of the Mining Claim of The Great Lakes Mining and Smelting Company known as the KALAMAZOO, FOURTH OF JULY, BURK, NO DOLLAR, ROB ROY, PARAGON, EUREKA, WESTERN SLOPE, UNION Nº 1 and UNION Nº 2 LODES from which this plat has been made under my direction, have been examined and approved, and are on file in this Office; and I hereby certify that they furnish such an accurate description of said Mining Claim as will, if incorporated into a patent, serve fully to identify the premises, and that such reference is made therein to natural objects or permanent monuments as will perpetuate and fix the locus thereof.

I further certify that an amount equal to Five Hundred Dollars worth of labor has been expended or improvements made for each location upon said Mining Claim by claimant or its grantors, and that said improvements consist of ten discovery shafts, ten shafts, four shaft houses, one trench one boiler, pump and hoist,

that the location of said improvements is correctly shown upon this plat, and that no portion of said labor or improvements has been included in the estimate of expenditures upon any other claim.

And I further certify that this is a correct plat of said Mining Claim made in conformity with said original field notes of the survey thereof, and the same is hereby approved.

U.S. Surveyor General's Office Alpheus P. Hansen

Cheyenne, Wyo. U.S. Surveyor General for

June 23, 1902 Wyoming

160

228 NOTES
Oct 6, 1906
44337
101