2

85
V

(4-675)

5578

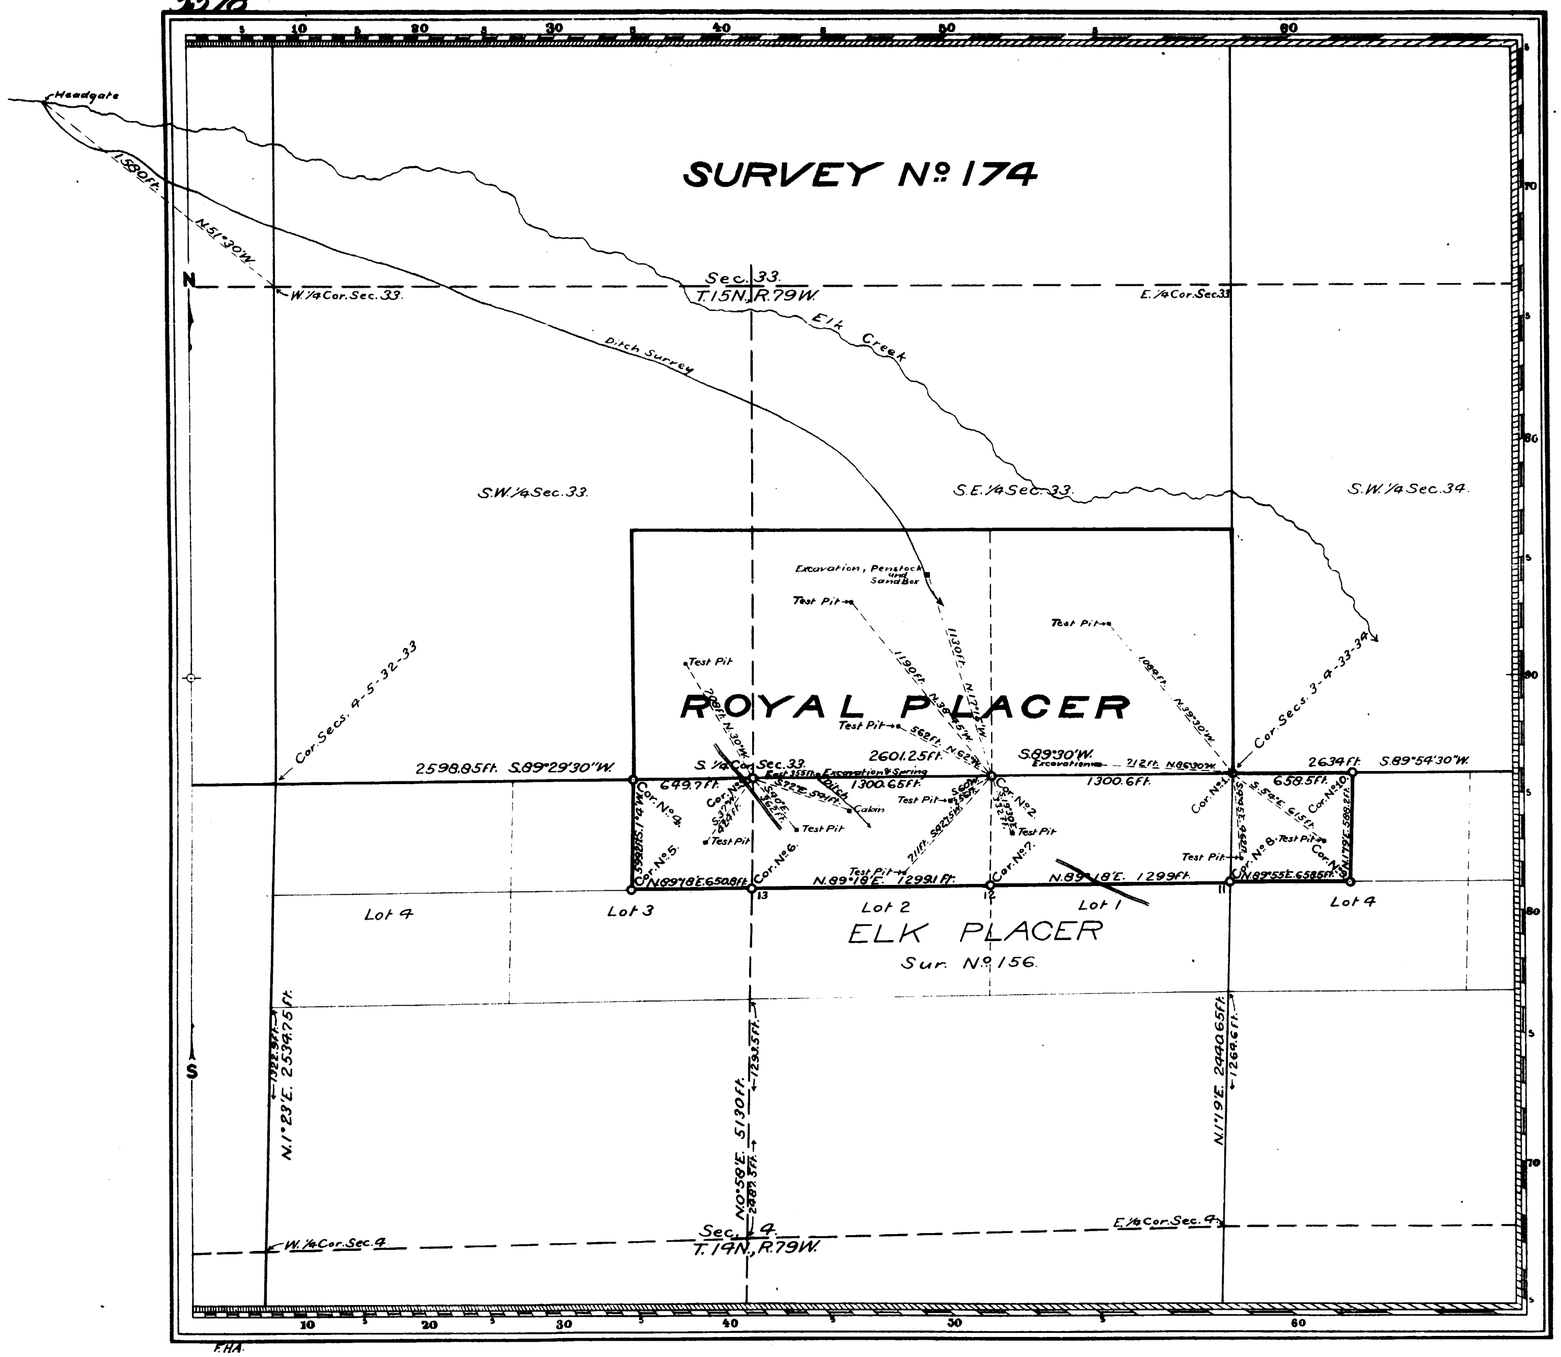

Claim Located May 9, 1901

Mineral Survey No. 174

Lot No.

Cheyenne Land District.

PLAT

OF THE CLAIM OF

Arthur C. Jones

KNOWN AS THE

ROYAL PLACER

IN DOUGLAS CREEK MINING DISTRICT,
ALBANY COUNTY, WYOMING
Containing an Area of 153.15 Acres.
Scale of 600 Feet to the inch.
Variation 15°10'-15°12'E
SURVEYED MARCH 10-15, 1902 BY
Charles Bellamy
U.S. Deputy Mineral Surveyor.

The Original Field Notes of the Survey of the Mining Claim of Arthur C. Jones known as the

ROYAL PLACER

from which this plat has been made under my direction, have been examined and approved, and are on file in this Office; and I hereby certify that they furnish such an accurate description of said Mining Claim as will, if incorporated into a patent, serve fully to identify the premises, and that such reference is made therein to natural objects or permanent monuments as will perpetuate and fix the locus thereof.

I further certify that Five Hundred Dollars worth of labor has been expended or improvements made upon said Mining Claim by claimant or his grantors, and that said improvements consist of

Three Excavations and eleven Test Pits

that the location of said improvements is correctly shown upon this plat, and that no portion of said labor or improvements has been included in the estimate of expenditures upon any other claim.

And I further certify that this is a correct plat of said Mining Claim made in conformity with said original field notes of the survey thereof, and the same is hereby approved.

U.S. Surveyor General's Office
Cheyenne, Wyoming
April 4. 1902

Ephem. P. Hanson
U.S. Surveyor General for Wyoming

174

938
April 23, 1907

130
243