2

accession no. 5580

(4-675)

96

SURVEY Nº 176

T.13N., R.82W.

NAME	Locations AND AMENDED Locations	Net AREA
Centipede	August 15, 1900	9.692 Acres
Navy	" " ,1899	19.023 "
Company Fraction	January 21, 1902	3.183 "
W.E. Ridge Nº 1	August 15, 1899	20.661 "
Red Bird	" " ,1900	20.661 "
Colorado Bell	" " , "	13.457 "
Red Bird Nº 2	" " , "	20.661 "
Pot Fraction	" " , "	20.661 "

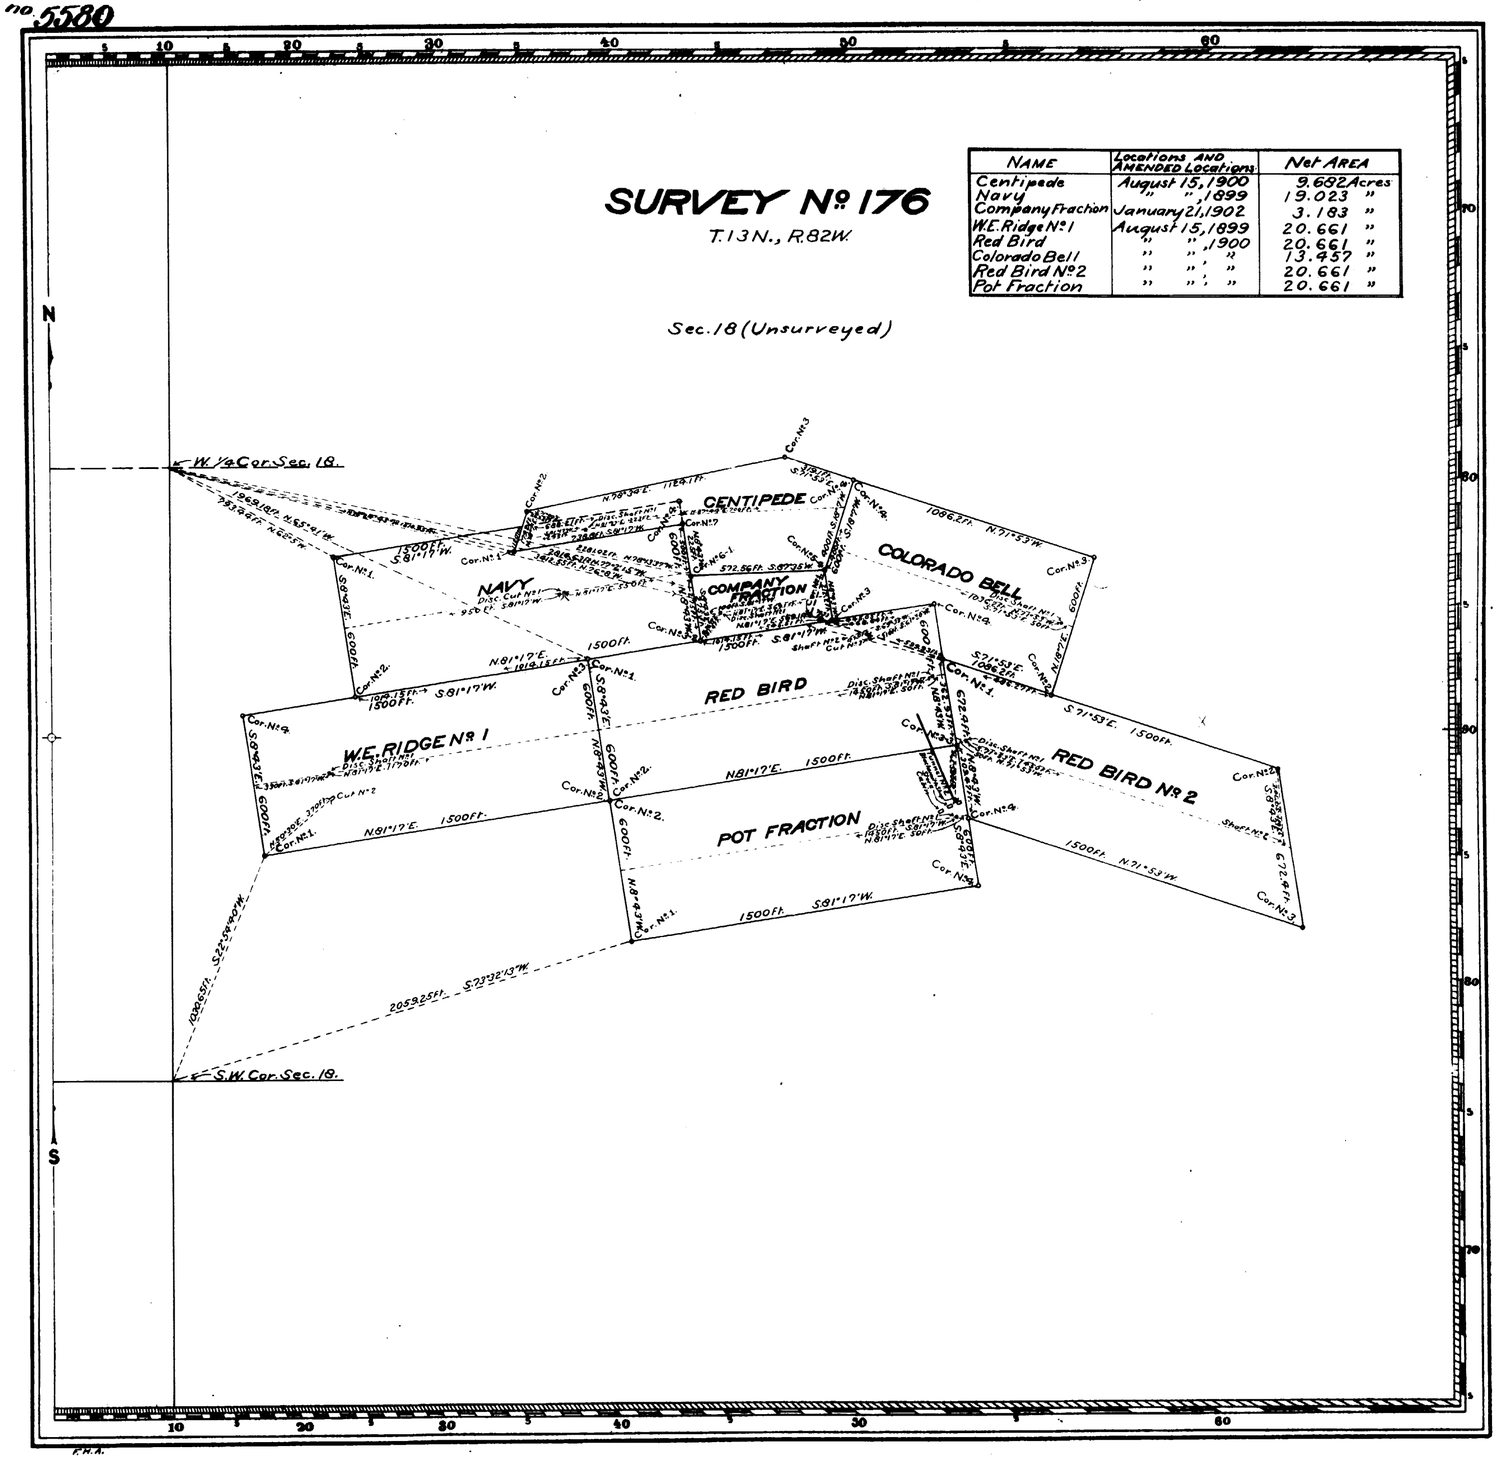

Claim Located 190

Mineral Survey Nº 176

L.O.T. Nº

Cheyenne Land District.

PLAT

OF THE CLAIM OF

The Beaver Copper Mining Company

KNOWN AS THE

CENTIPEDE, NAVY, COMPANY FRACTION, W.E. RIDGE Nº 1, RED BIRD, COLORADO BELL, RED BIRD Nº 2 AND POT FRACTION LODES

IN UPPER PLATTE MINING DISTRICT, CARBON COUNTY, WYOMING

Containing an Area of 127.989 Acres.

Scale of 500 Feet to the inch.

Variation 15°10' E.

SURVEYED FEBRUARY 3-14, 1902 BY

T. Russell Countryman,

U.S. Deputy Mineral Surveyor.

The Original Field Notes of the Survey of the Mining Claim of The Beaver Copper Mining Company known as the Centipede, Navy, Company Fraction, W.E. Ridge Nº 1, Red Bird, Colorado Bell, Red Bird Nº 2, and Pot Fraction Lodes

from which this plat has been made under my direction, have been examined and approved, and are on file in this Office; and I hereby certify that they furnish such an accurate description of said Mining Claim, as will, if incorporated into a patent, serve fully to identify the premises, and that such reference is made therein to natural objects or permanent monuments as will perpetuate and fix the locus thereof.

I further certify that Five Hundred Dollars worth of labor has been expended, or improvements made, upon said Mining Claim, by claimant, or its grantors, and that said improvements consist of an amount equal to for each location

Seven Discovery Shafts, one Discovery Cut, two Cuts, two Shafts and one Tunnel

that the location of said improvements is correctly shown upon this plat, and that no portion of said labor or improvements has been included in the estimate of expenditures upon any other claim.

And I further certify that this is a correct plat of said Mining Claim made in conformity with said original field notes of the survey thereof, and the same is hereby approved.

U.S. Surveyor General's Office, Cheyenne, Wyoming, June 2, 1902

Stephen P. Harman

U.S. Surveyor General for Wyoming

176

195 NOTES
June 28, 1905
42340 V
106