2

(4-675)

99

5582

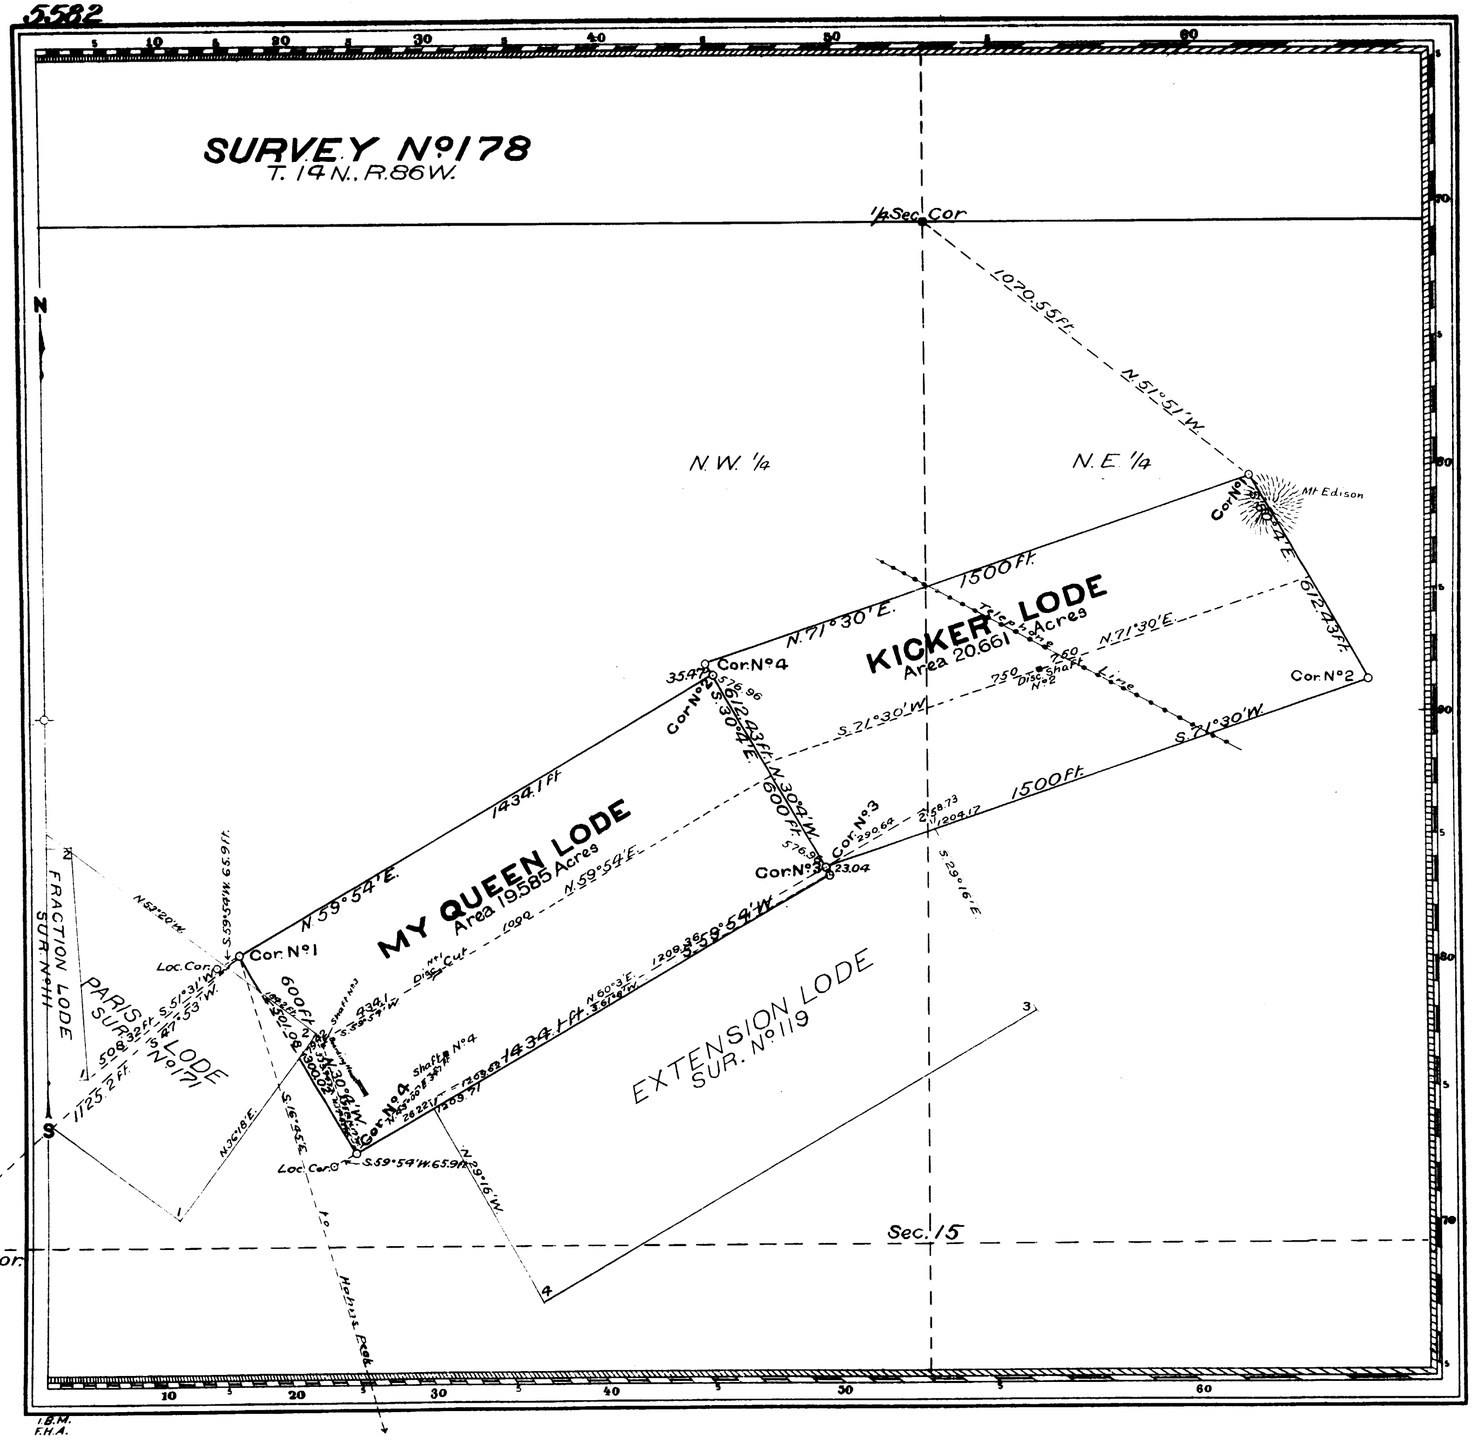

I.B.M.
F.H.A.

Claim Located as Amended October 12, 1901 and January 22, 1902

Mineral Survey No. 178

L.O.T. No

Cheyenne Land District.

PLAT

OF THE CLAIM OF

The Wyona Iron and Copper Company

KNOWN AS THE

MY QUEEN AND KICKER LODES

IN BRIDGER AND BATTLE LAKE MINING DISTRICT,
CARBON COUNTY, WYOMING

Containing an Area of 40.246 Acres.

Scale of 300 Feet to the inch.

Variation 15° 25 E.

SURVEYED APRIL 4-11, 1902 BY

Robert Z. McCoy

U.S. Deputy Mineral Surveyor.

The Original Field Notes of the Survey of the Mining Claim of The Wyona Iron and Copper Company known as the

My Queen and Kicker Lodes

from which this plat has been made under my direction, have been examined and approved, and are on file in this Office; and I hereby certify that they furnish such an accurate description of said Mining Claim as will, if incorporated into a patent, serve fully to identify the premises, and that such reference is made therein to natural objects or permanent monuments as will perpetuate and fix the locus thereof.

I further certify that five hundred dollars worth of labor has been expended or improvements made upon said Mining Claim by claimant or its grantors, and that said improvements consist of

One Discovery Cut, one Discovery Shaft and two Shafts

that the location of said improvements is correctly shown upon this plat, and that no portion of said labor or improvements has been included in the estimate of expenditures upon any other claim.

And I further certify that this is a correct plat of said Mining Claim made in conformity with said original field notes of the survey thereof, and the same is hereby approved.

U.S. Surveyor General's Office
Cheyenne, Wyoming
June 24, 1902

Alpheus P. Hanson
U.S. Surveyor General for Wyoming

178

173
March 1, 1905
40716.
56