3

(4-675)

5586

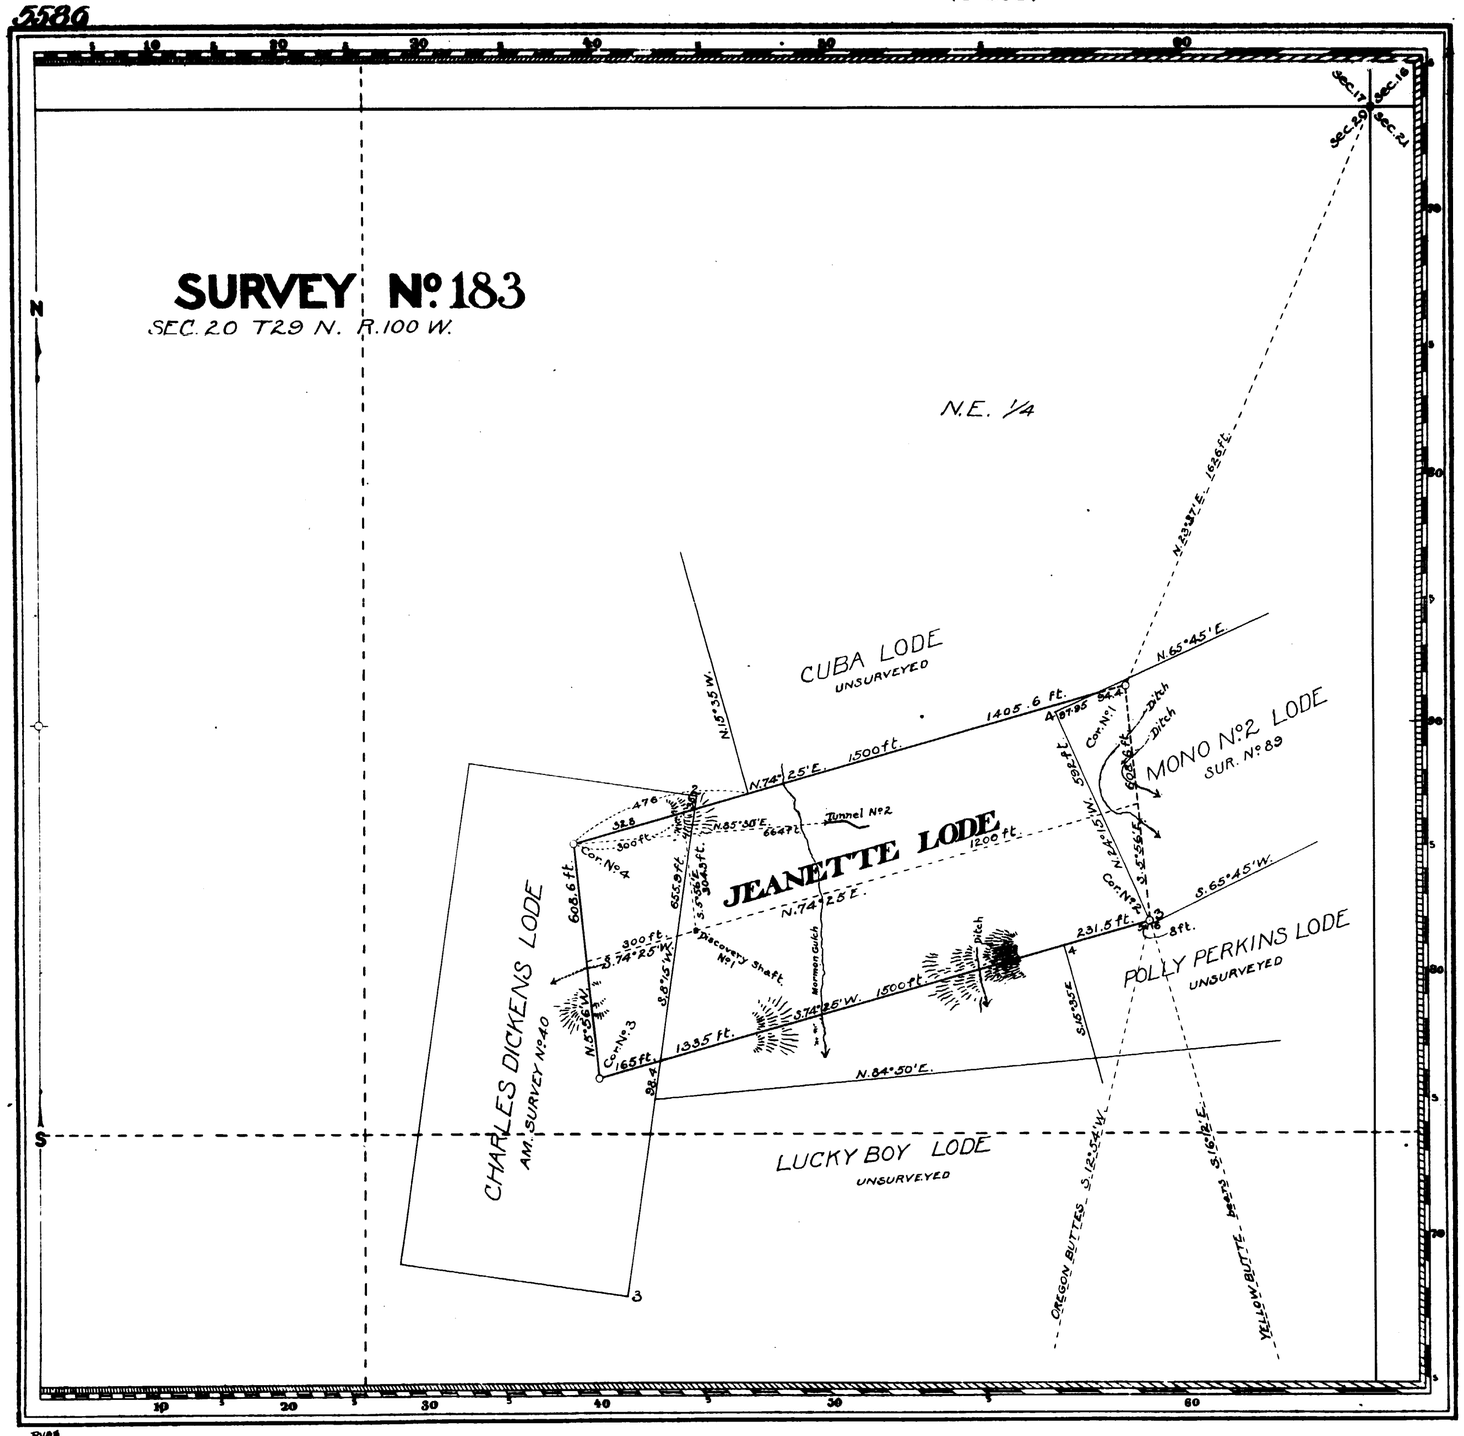

Claim Located May 1 st. 1902

Mineral Survey No. **183**

Lot No.

Shoshone Land District.

PLAT

OF THE CLAIM OF

John C. Spry
Chicago Illinois

KNOWN AS THE

JEANETTE LODE

IN South Pass, an unorganized MINING DISTRICT,
Fremont COUNTY, Wyoming
Containing an Area of 19.345 Acres.
Scale of 300 Feet to the inch.
Variation 16°10'E

SURVEYED May 8-9 1902 BY
Od J Midthun,
U.S. Deputy Mineral Surveyor,

The Original Field Notes of the Survey of the Mining Claim of
John C. Spry
known as the
Jeanette Lode

from which this plat has been made under my direction, have been examined and approved, and are on file in this Office; and I hereby certify that they furnish such an accurate description of said Mining Claim as will, if incorporated into a patent, serve fully to identify the premises, and that such reference is made therein to natural objects or permanent monuments as will perpetuate, and fix the locus thereof.

I further certify that Five Hundred Dollars worth of labor has been expended or improvements made upon said Mining Claim by claimant or his grantors, and that said improvements consist of one discovery shaft and one tunnel,

that the location of said improvements is correctly shown upon this plat, and that no portion of said labor or improvements has been included in the estimate of expenditures upon any other claim.

And I further certify that this is a correct plat of said Mining Claim made in conformity with said original field notes of the survey thereof; and the same is hereby approved.

U.S. Surveyor General's Office
Cheyenne, Wyoming
August 19, 1902

Stephen P. Hanson
U.S. Surveyor General for
Wyoming

183

May 15, 1903
36662
Y4

Patented