3

(4-675)

6

5593

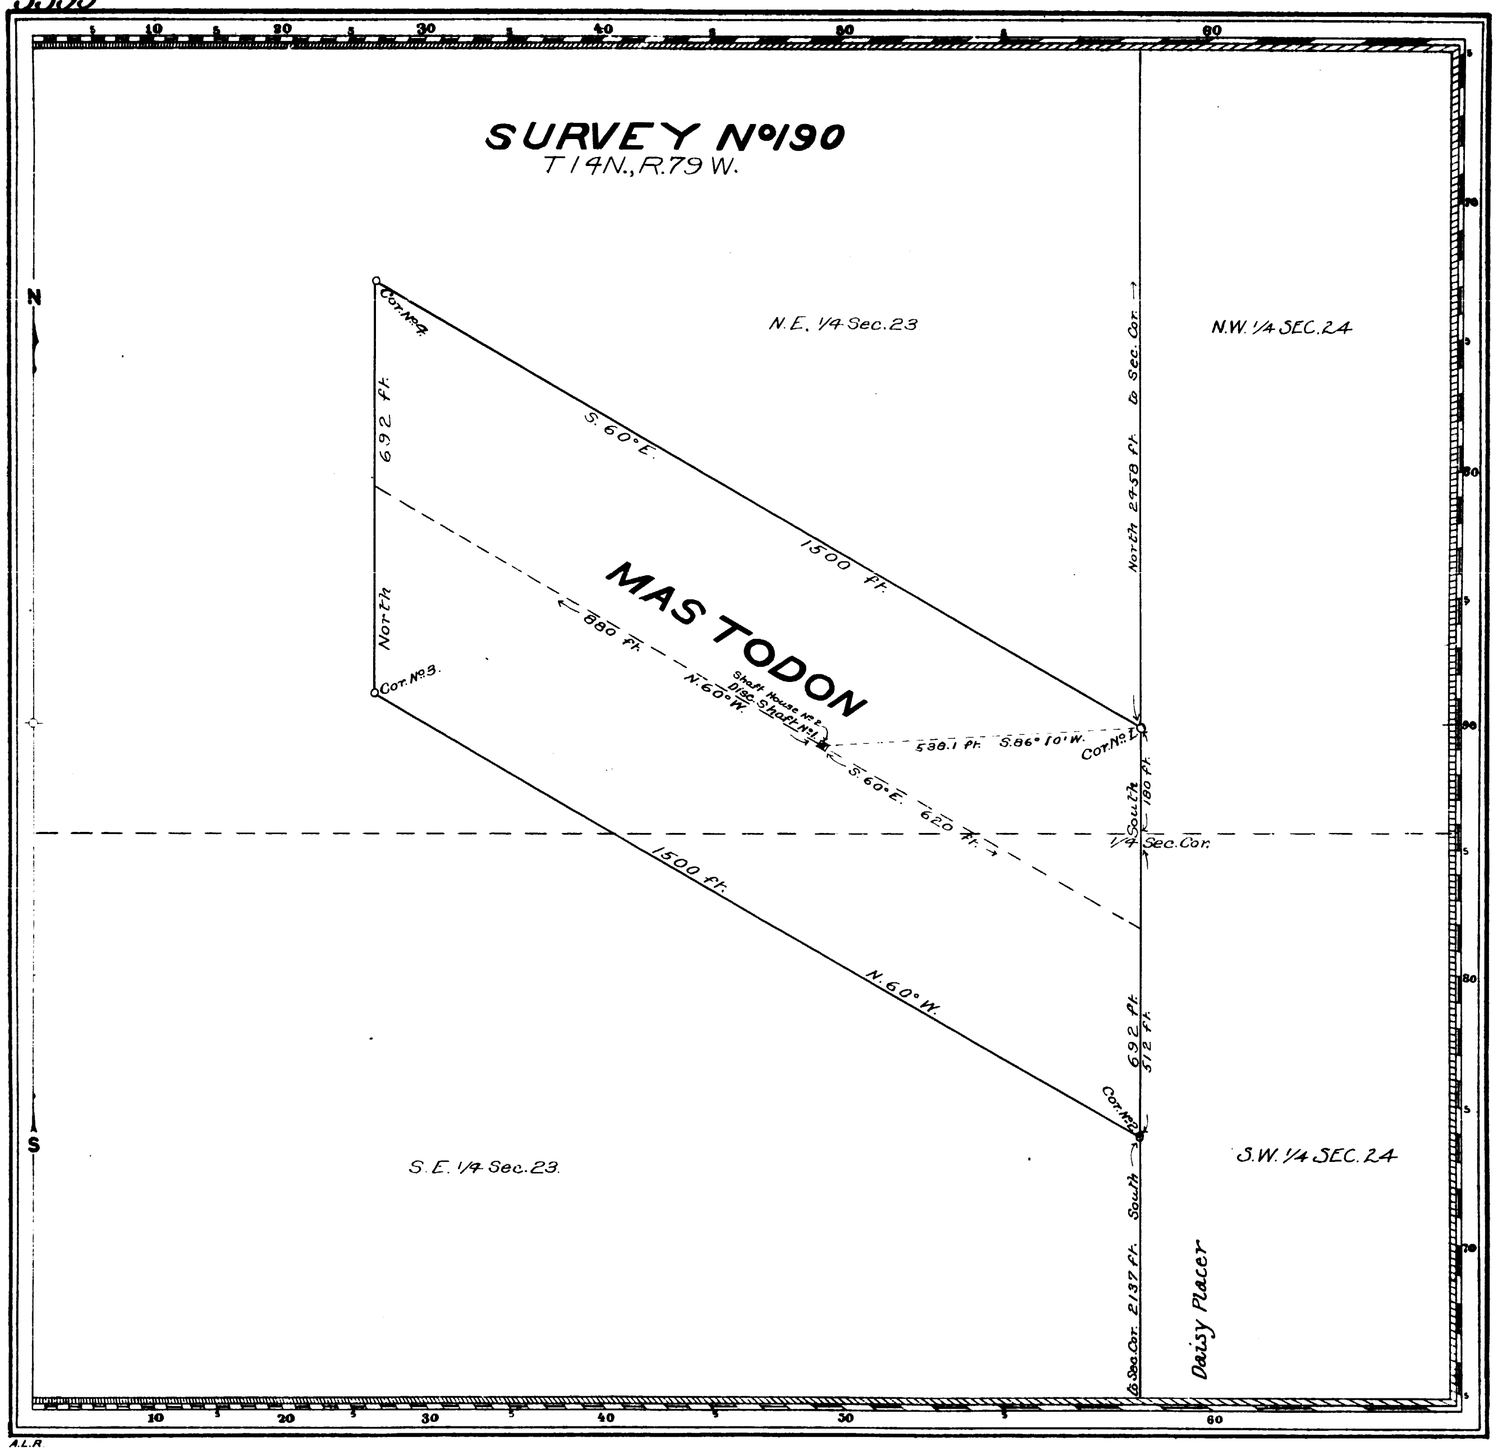

Claim Located as Amended, January 15, 1901

Mineral Survey No. 190

Lot No.

Cheyenne Land District.

PLAT

OF THE CLAIM OF

The Gold Exploiting Company

KNOWN AS THE

MASTODON LODE

IN Unorganized MINING DISTRICT, ALBANY COUNTY, WYOMING

Containing an Area of 20.637 Acres.

Scale of 200 Feet to the inch.

Variation 15° 7' E

SURVEYED JULY 11, 1902 BY

Charles Bellamy,

U.S. Deputy Mineral Surveyor,

The Original Field Notes of the Survey of the Mining Claim of The Gold Exploiting Company known as the

Mastodon Lode

from which this plat has been made under my direction, have been examined and approved, and are on file in this Office; and I hereby certify that they furnish such an accurate description of said Mining Claim as will, if incorporated into a patent, serve fully to identify the premises, and that such reference is made therein to natural objects or permanent monuments as will perpetuate and fix the locus thereof.

I further certify that Five Hundred Dollars worth of labor has been expended or improvements made upon said Mining Claim by claimant or their grantors, and that said improvements consist of

One Discovery Shaft and one Shaft House

that the location of said improvements is correctly shown upon this plat, and that no portion of said labor or improvements has been included in the estimate of expenditures upon any other claim.

And I further certify that this is a correct plat of said Mining Claim made in conformity with said original field notes of the survey thereof, and the same is hereby approved.

U.S. Surveyor General's Office Alpheus P. Harman

Cheyenne, Wyoming U.S. Surveyor General for

August 27th, 1902 Wyoming

R.B.

190

134
March 1, 1905
40713
245