3

8

(4-675)

5594

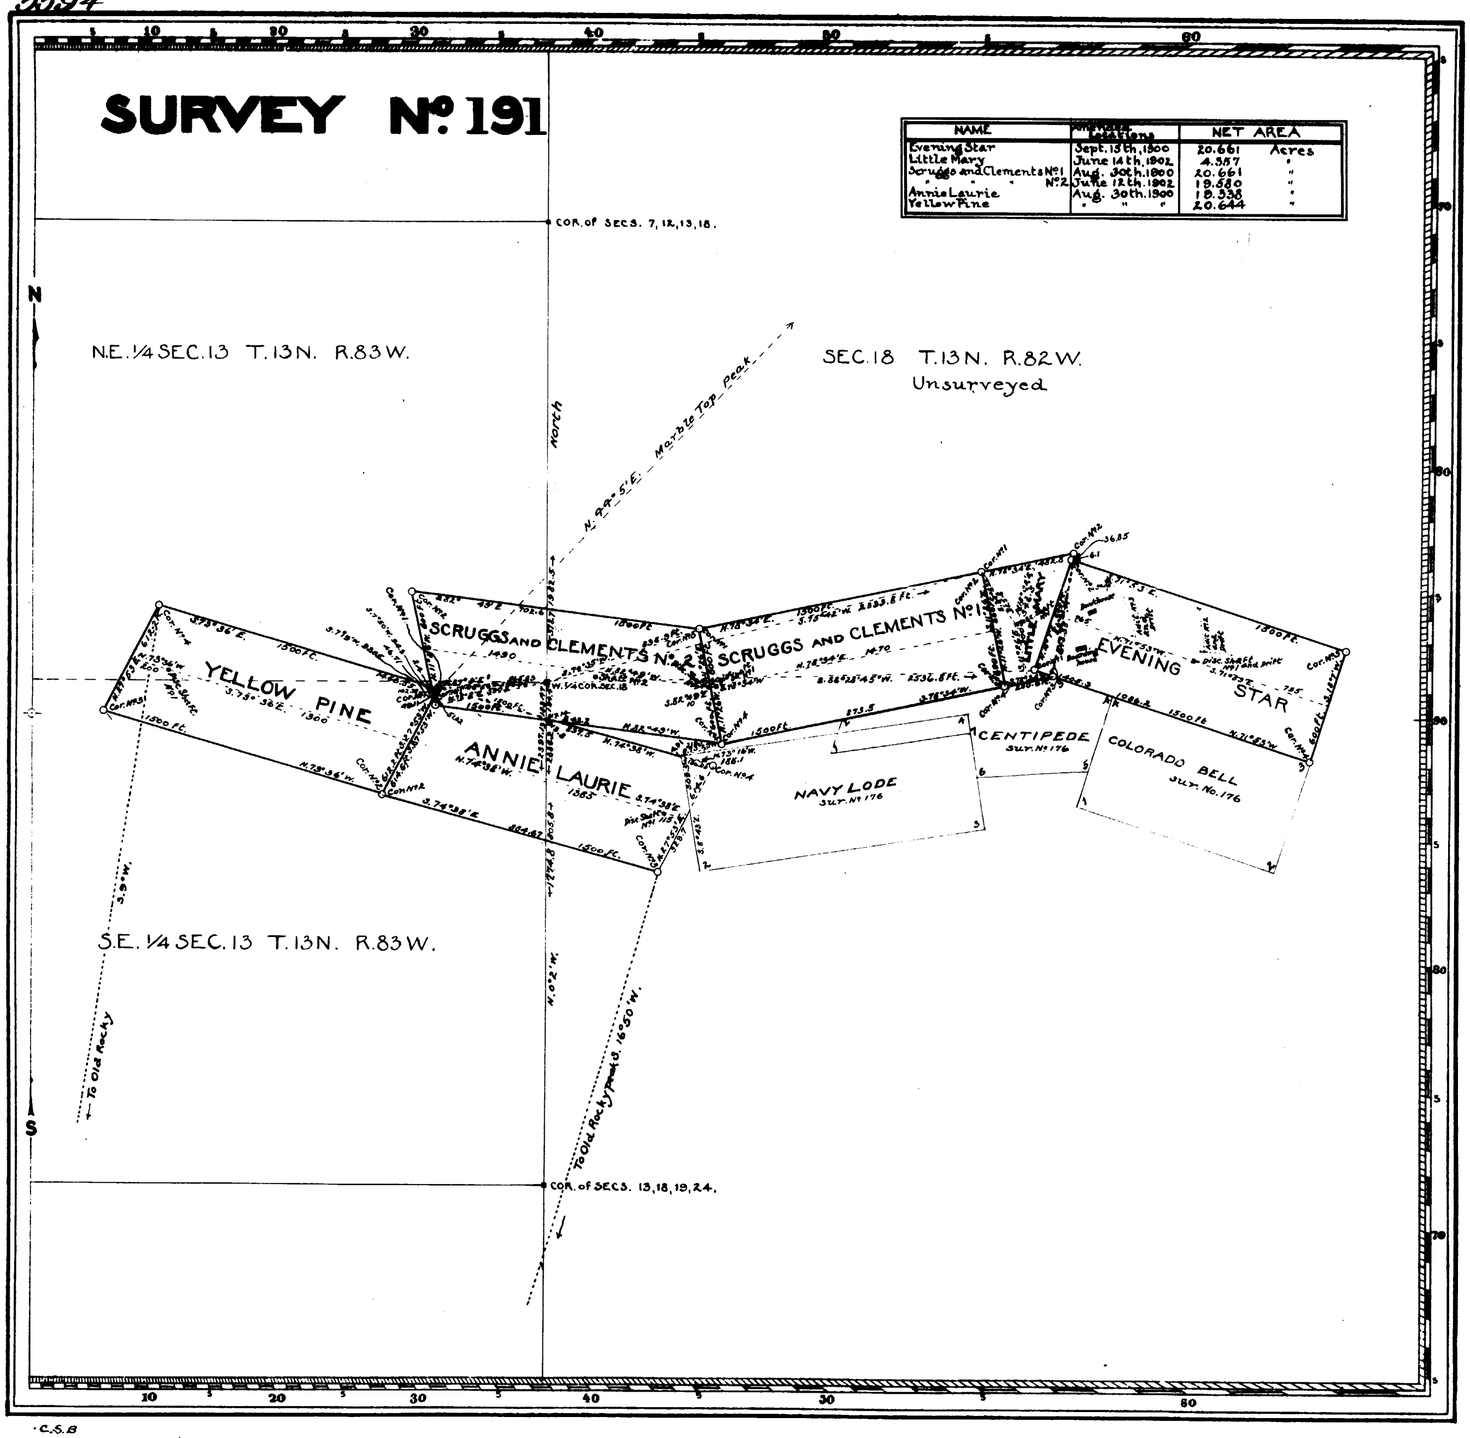

NAME	Amended Locations	NET AREA	
Evening Star	Sept. 15th, 1900	20.661	Acres
Little Mary	June 14th, 1902	4.557	"
Scruggs and Clements No. 1	Aug. 30th, 1900	20.661	"
" " " No. 2	June 12th, 1902	19.580	"
Annie Laurie	Aug. 30th, 1900	19.338	"
Yellow Pine	" " "	20.644	"

Claim Located 190

Mineral Survey No. 191

Lot No.

Cheyenne Land District.

PLAT

OF THE CLAIM OF

Evening Star Mining Company

KNOWN AS THE

Evening Star, Little Mary, Scruggs and Clements No. 1, Scruggs and Clements No. 2, Annie Laurie, and Yellow Pine lodes

IN Upper Platte MINING DISTRICT, Carbon COUNTY, Wyoming

Containing an Area of 105.241 Acres.

Scale of 600 Feet to the inch.

Variation 15°10' E

SURVEYED July 15th.–26th. 1902 BY T. Russell Countryman, U.S. Deputy Mineral Surveyor,

The Original Field Notes of the Survey of the Mining Claim of Evening Star Mining Company known as the Evening Star, Little Mary, Scruggs and Clements No. 1, Scruggs and Clements No. 2, Annie Laurie, and Yellow Pine Lodes from which this plat has been made under my direction, have been examined and approved, and are on file in this Office; and I hereby certify that they furnish such an accurate description of said Mining Claim as will, if incorporated into a patent, serve fully to identify the premises, and that such reference is made therein to natural objects or permanent monuments as will perpetuate and fix the locus thereof.

I further certify that an amount equal to Five Hundred Dollars worth of labor has been expended or improvements made upon said Mining Claim for each location by claimant or its grantors, and that said improvements consist of six discovery shafts, one shaft, two adits, four drifts,

that the location of said improvements is correctly shown upon this plat, and that no portion of said labor or improvements has been included in the estimate of expenditures upon any other claim.

And I further certify that this is a correct plat of said Mining Claim made in conformity with said original field notes of the survey thereof, and the same is hereby approved.

U.S. Surveyor General's Office, Cheyenne, Wyo. September 11, 1902

Stephen P. Hansen
U.S. Surveyor General for Wyoming

C.S.B
R.B.

191

LIST NO. 156 NOTES
June 20, 1904
LIST NO. 39127 V. 9
C.P. NO. 106