3

9

(4-675)

5595

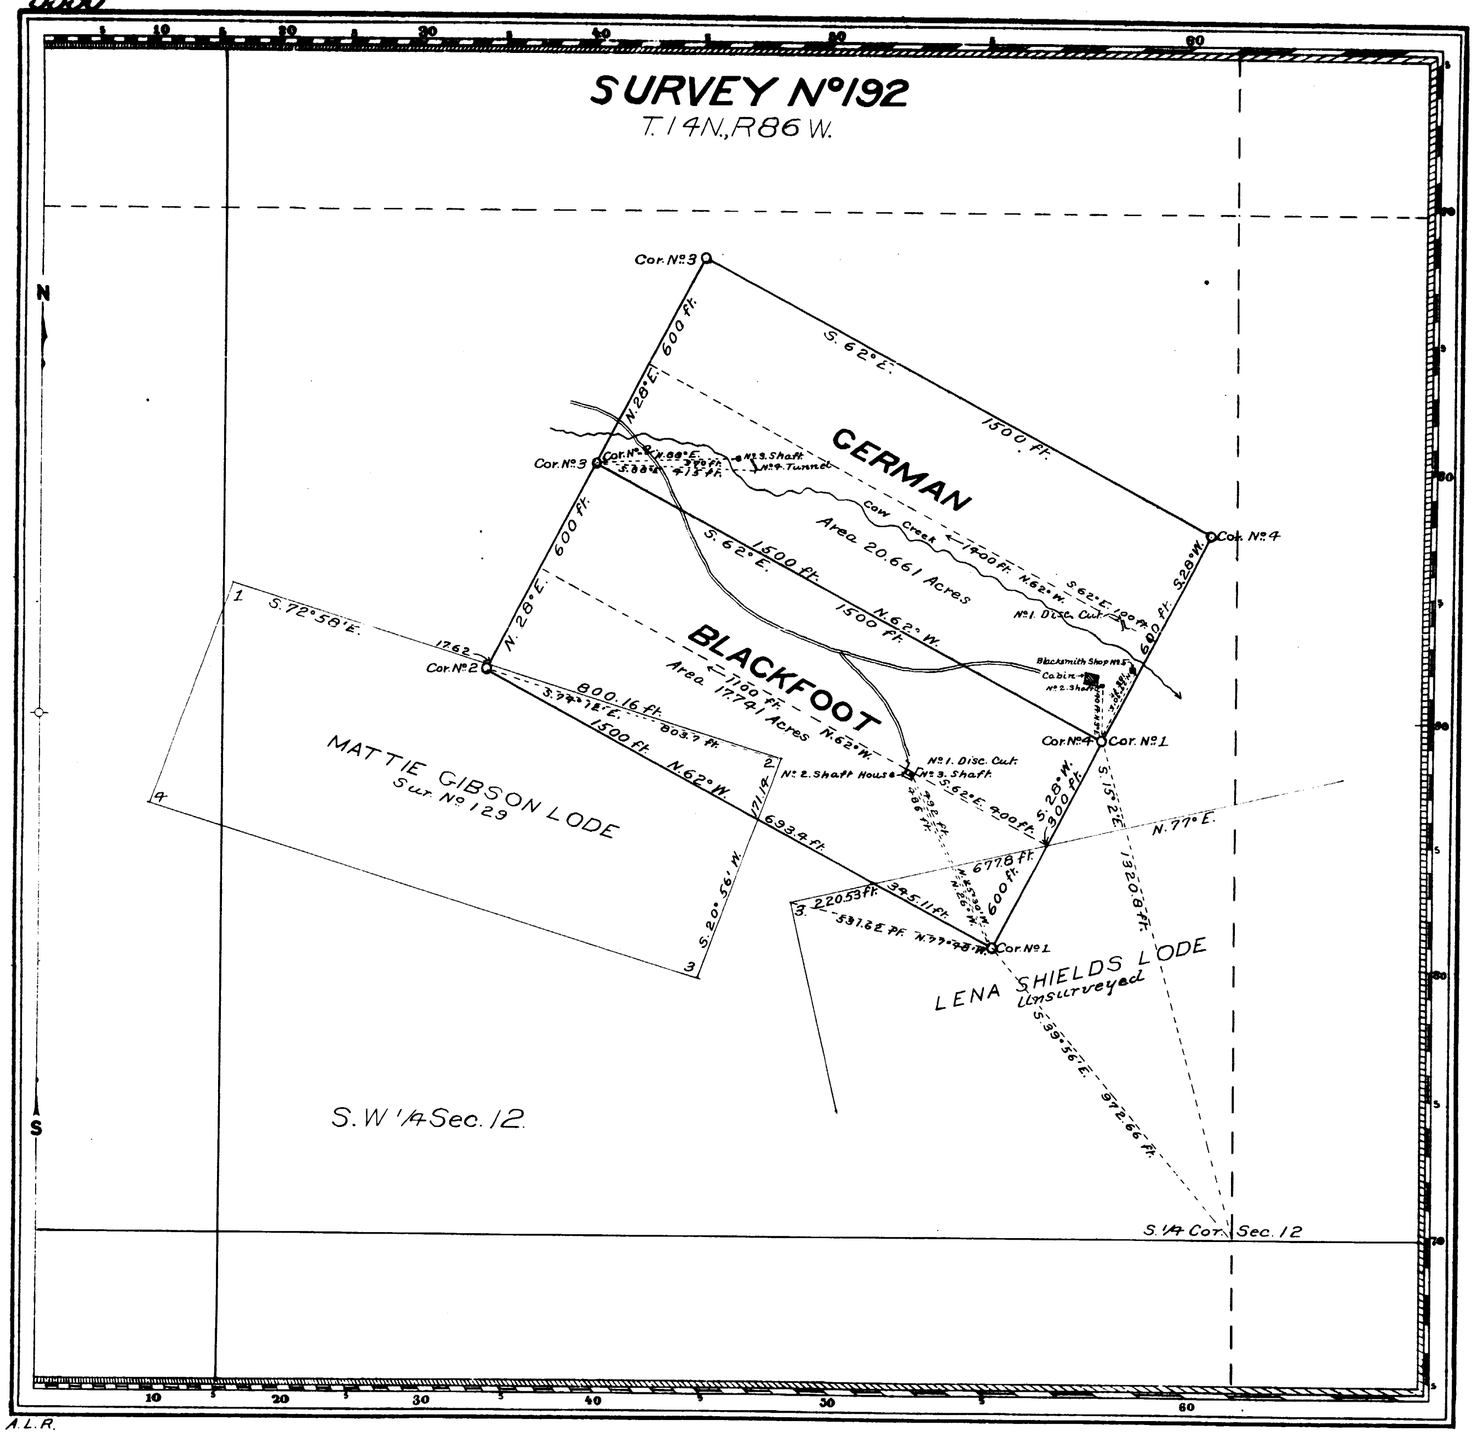

A.L.R.

Claim Located as Amended, July 10th 1902

Mineral Survey No 192

Lot No

Cheyenne Land District.

PLAT

OF THE CLAIM OF

The Blackfoot Mining and Milling Company

KNOWN AS THE

BLACKFOOT AND GERMAN LODES

IN BATTLE LAKE MINING DISTRICT,
CARBON COUNTY, WYOMING

Containing an Area of 38.402 Acres.

Scale of 300 Feet to the inch.

Variation 15° 30' E.

SURVEYED AUGUST 2nd 4th 1902 BY

Robert Z. McCoy,

U.S. Deputy Mineral Surveyor,

The Original Field Notes of the Survey of the Mining Claim of The Blackfoot Mining and Milling Company known as the Blackfoot and German Lodes

from which this plat has been made under my direction, have been examined and approved, and are on file in this Office; and I hereby certify that they furnish such an accurate description of said Mining Claim as will, if incorporated into a patent, serve fully to identify the premises, and that such reference is made therein to natural objects or permanent monuments as will perpetuate and fix the locus thereof.

I further certify that an amount equal to five Hundred Dollars worth of labor has been expended or improvements made for each location upon said Mining Claim by claimant or its grantors, and that said improvements consist of

Two Discovery Cuts, three Shafts, one Tunnel, one Shaft House and one Blacksmith Shop

that the location of said improvements is correctly shown upon this plat, and that no portion of said labor or improvements has been included in the estimate of expenditures upon any other claim.

And I further certify that this is a correct plat of said Mining Claim made in conformity with said original field notes of the survey thereof, and the same is hereby approved.

U.S. Surveyor General's Office. Alpheus P. Hanson

Cheyenne Wyoming U.S. Surveyor General for

September 29, 1902 Wyoming

192

No. 144 NOTES
June 20, 1904
39123
52