3

(4-675)

10

V

5596

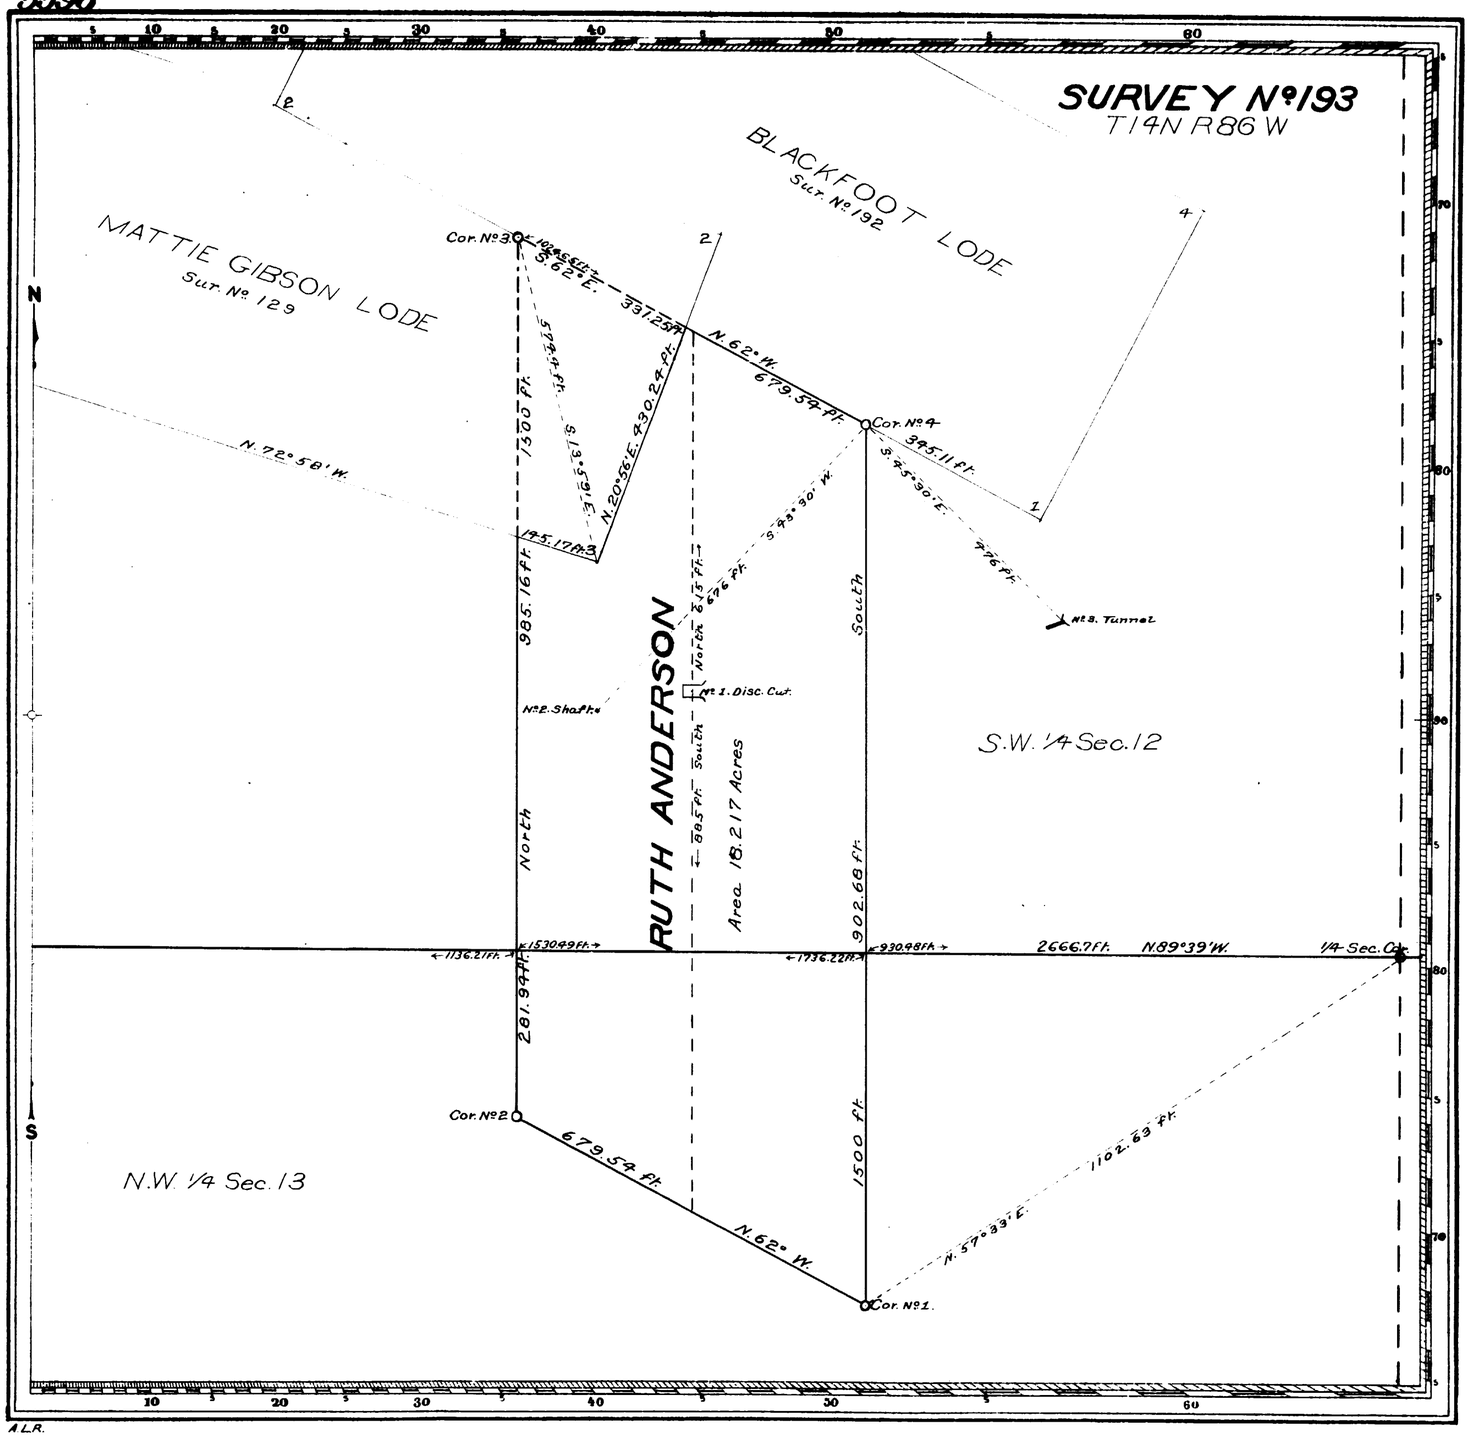

Claim Located as Amended July 19th 1902

Mineral Survey No 193

Lot No

Cheyenne Land District.

PLAT

OF THE CLAIM OF

M. M. Green

KNOWN AS THE

RUTH ANDERSON LODE

IN BATTLE LAKE MINING DISTRICT, CARBON COUNTY, WYOMING

Containing an Area of 18.217 Acres.

Scale of 200 Feet to the inch.

Variation 15°30' E.

SURVEYED AUGUST 9th 10th 1902 BY

Robert Z. McCoy,

U.S. Deputy Mineral Surveyor,

The Original Field Notes of the Survey of the Mining Claim of M. M. Green known as the Ruth Anderson Lode.

from which this plat has been made under my direction, have been examined and approved, and are on file in this Office; and I hereby certify that they furnish such an accurate description of said Mining Claim as will, if incorporated into a patent, serve fully to identify the premises, and that such reference is made therein to natural objects or permanent monuments as will perpetuate and fix the locus thereof.

I further certify that Five Hundred Dollars worth of labor has been expended or improvements made upon said Mining Claim by claimant or his grantors, and that said improvements consist of

One Discovery Cut, one Shaft and one Tunnel

that the location of said improvements is correctly shown upon this plat, and that no portion of said labor or improvements has been included in the estimate of expenditures upon any other claim.

And I further certify that this is a correct plat of said Mining Claim made in conformity with said original field notes of the survey thereof, and the same is hereby approved.

U.S. Surveyor General's Office Alpheus P. Hanson

Cheyenne, Wyoming U.S. Surveyor General for

September 30, 1902 Wyoming

193

171

Sept. 16, 1904

39632

5r