3

(4-675)

15

5598

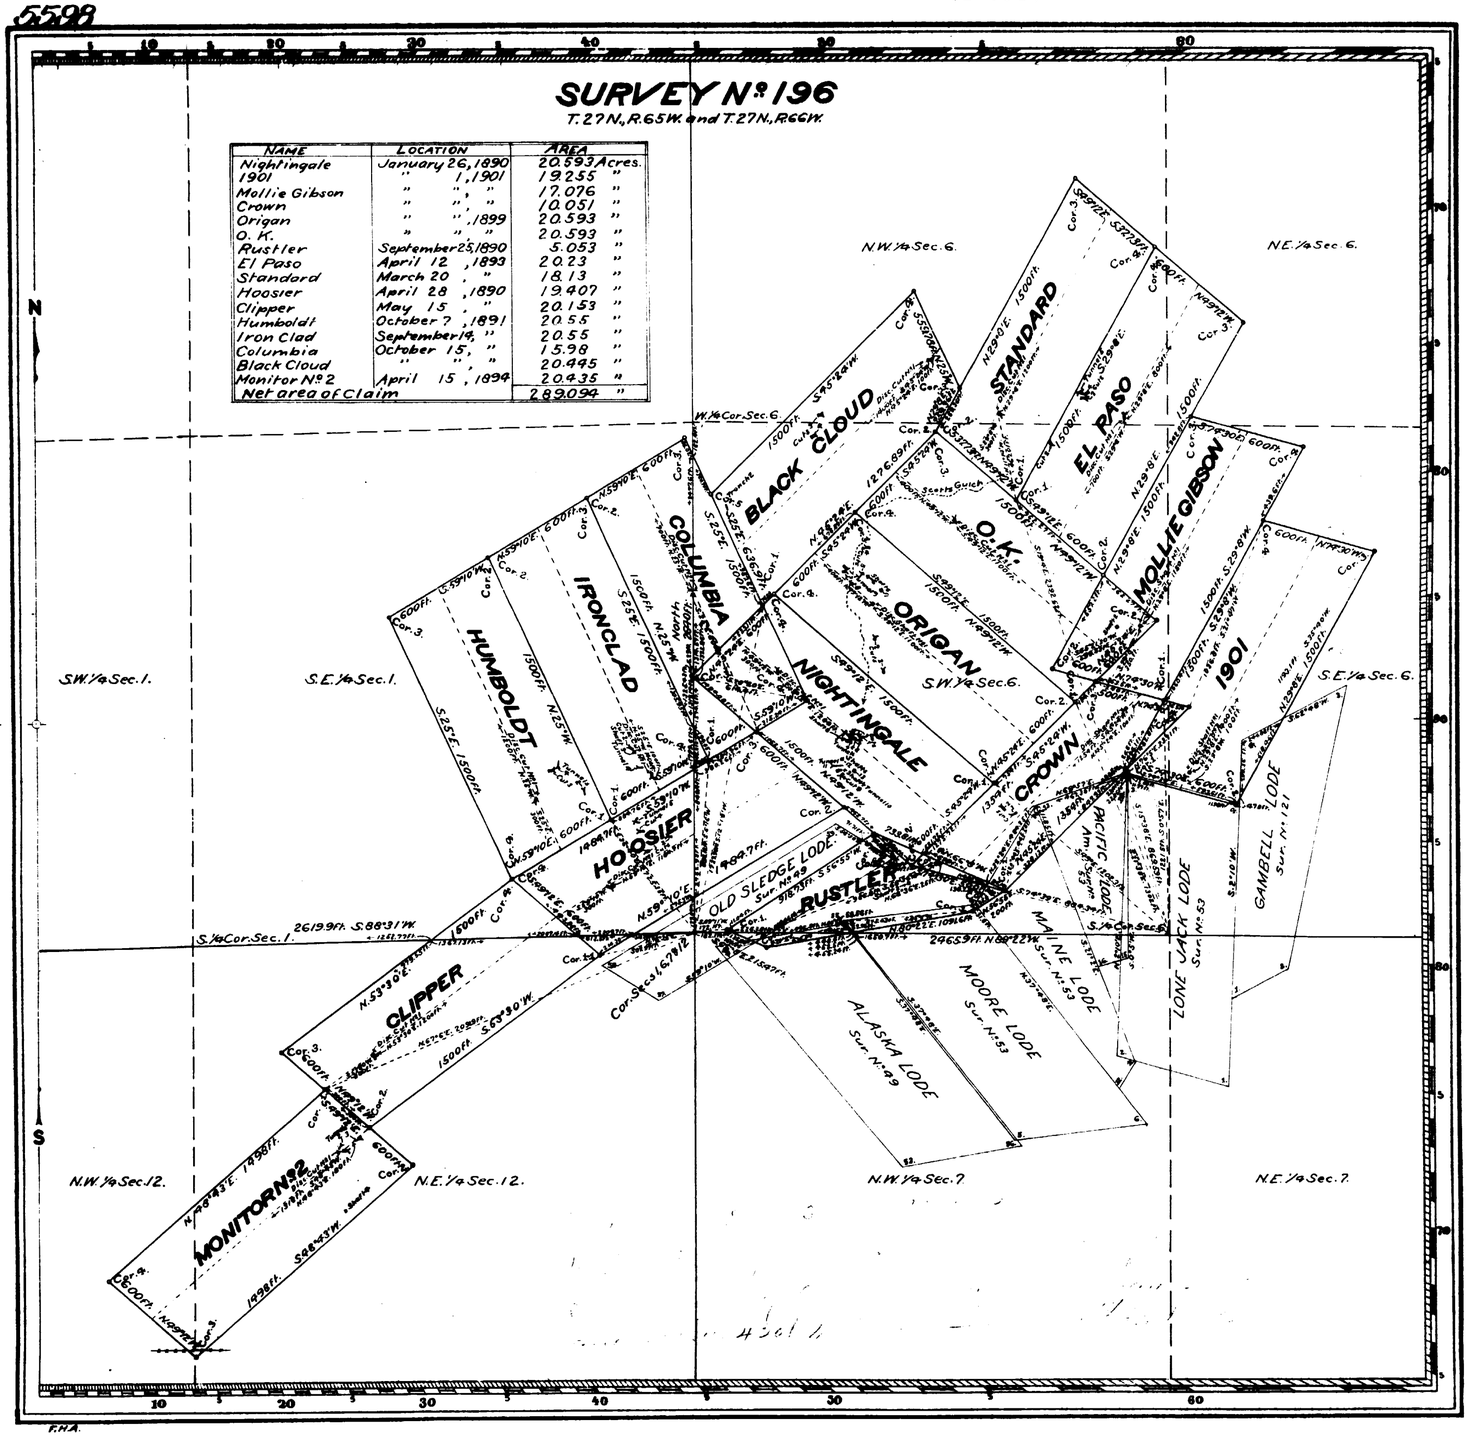

NAME	LOCATION	AREA
Nightingale	January 26, 1890	20.593 Acres.
1901	" 1, 1901	19.255 "
Mollie Gibson	" " "	17.076 "
Crown	" " "	10.051 "
Origan	" " , 1899	20.593 "
O. K.	" " "	20.593 "
Rustler	September 25, 1890	5.053 "
El Paso	April 12 , 1893	20.23 "
Standard	March 20 , "	18.13 "
Hoosier	April 28 , 1890	19.407 "
Clipper	May 15 , "	20.153 "
Humboldt	October 7 , 1891	20.55 "
Iron Clad	September 14, "	20.55 "
Columbia	October 15, "	15.98 "
Black Cloud	" " , "	20.445 "
Monitor No. 2	April 15 , 1894	20.435 "
Net area of Claim		289.094 "

Claim Located 190

Mineral Survey No. 196

Lot No.

Cheyenne Land District.

PLAT

OF THE CLAIM OF

Charles A. Guernsey

KNOWN AS THE

NIGHTINGALE, 1901, MOLLIE GIBSON, CROWN, ORIGAN, O.K., RUSTLER, EL PASO, STANDARD, HOOSIER, CLIPPER, HUMBOLDT, IRON CLAD, COLUMBIA, BLACK CLOUD & MONITOR No. 2 LODES

IN PLATTE CANON MINING DISTRICT, LARAMIE COUNTY, WYOMING

Containing an Area of 289.094 Acres.

Scale of 600 Feet to the inch.

Variation 14°58'E.

SURVEYED SEPTEMBER 1-6, 1902 BY

Edward F. Stahle,

U.S. Deputy Mineral Surveyor,

The Original Field Notes of the Survey of the Mining Claim of Charles A. Guernsey known as the Nightingale, 1901, Mollie Gibson, Crown, Origan, O.K., Rustler, El Paso, Standard, Hoosier, Clipper, Humboldt, Iron Clad, Columbia, Black Cloud and Monitor No. 2 Lodes from which this plat has been made under my direction, have been examined and approved, and are on file in this Office; and I hereby certify that they furnish such an accurate description of said Mining Claim as will, if incorporated into a patent, serve fully to identify the premises, and that such reference is made therein to natural objects or permanent monuments as will perpetuate and fix the locus thereof.

I further certify that Five Hundred Dollars worth of labor has been expended or improvements made upon said Mining Claim by claimant or his grantors, and that said improvements consist of Eleven Discovery Cuts, five Discovery Shafts, fifteen Tunnels, twenty Cuts, eleven Shafts and one Trench that the location of said improvements is correctly shown upon this plat, and that no portion of said labor or improvements has been included in the estimate of expenditures upon any other claim.

And I further certify that this is a correct plat of said Mining Claim made in conformity with said original field notes of the survey thereof, and the same is hereby approved.

U.S. Surveyor General's Office Alpheus P. Hanson

Cheyenne, Wyoming U.S. Surveyor General for

October 17, 1902 Wyoming

M

196

137 NOTES

March 23, 1903

36487 V

160, 161 & 168 P