3 accession no 5600

(4-675)

14

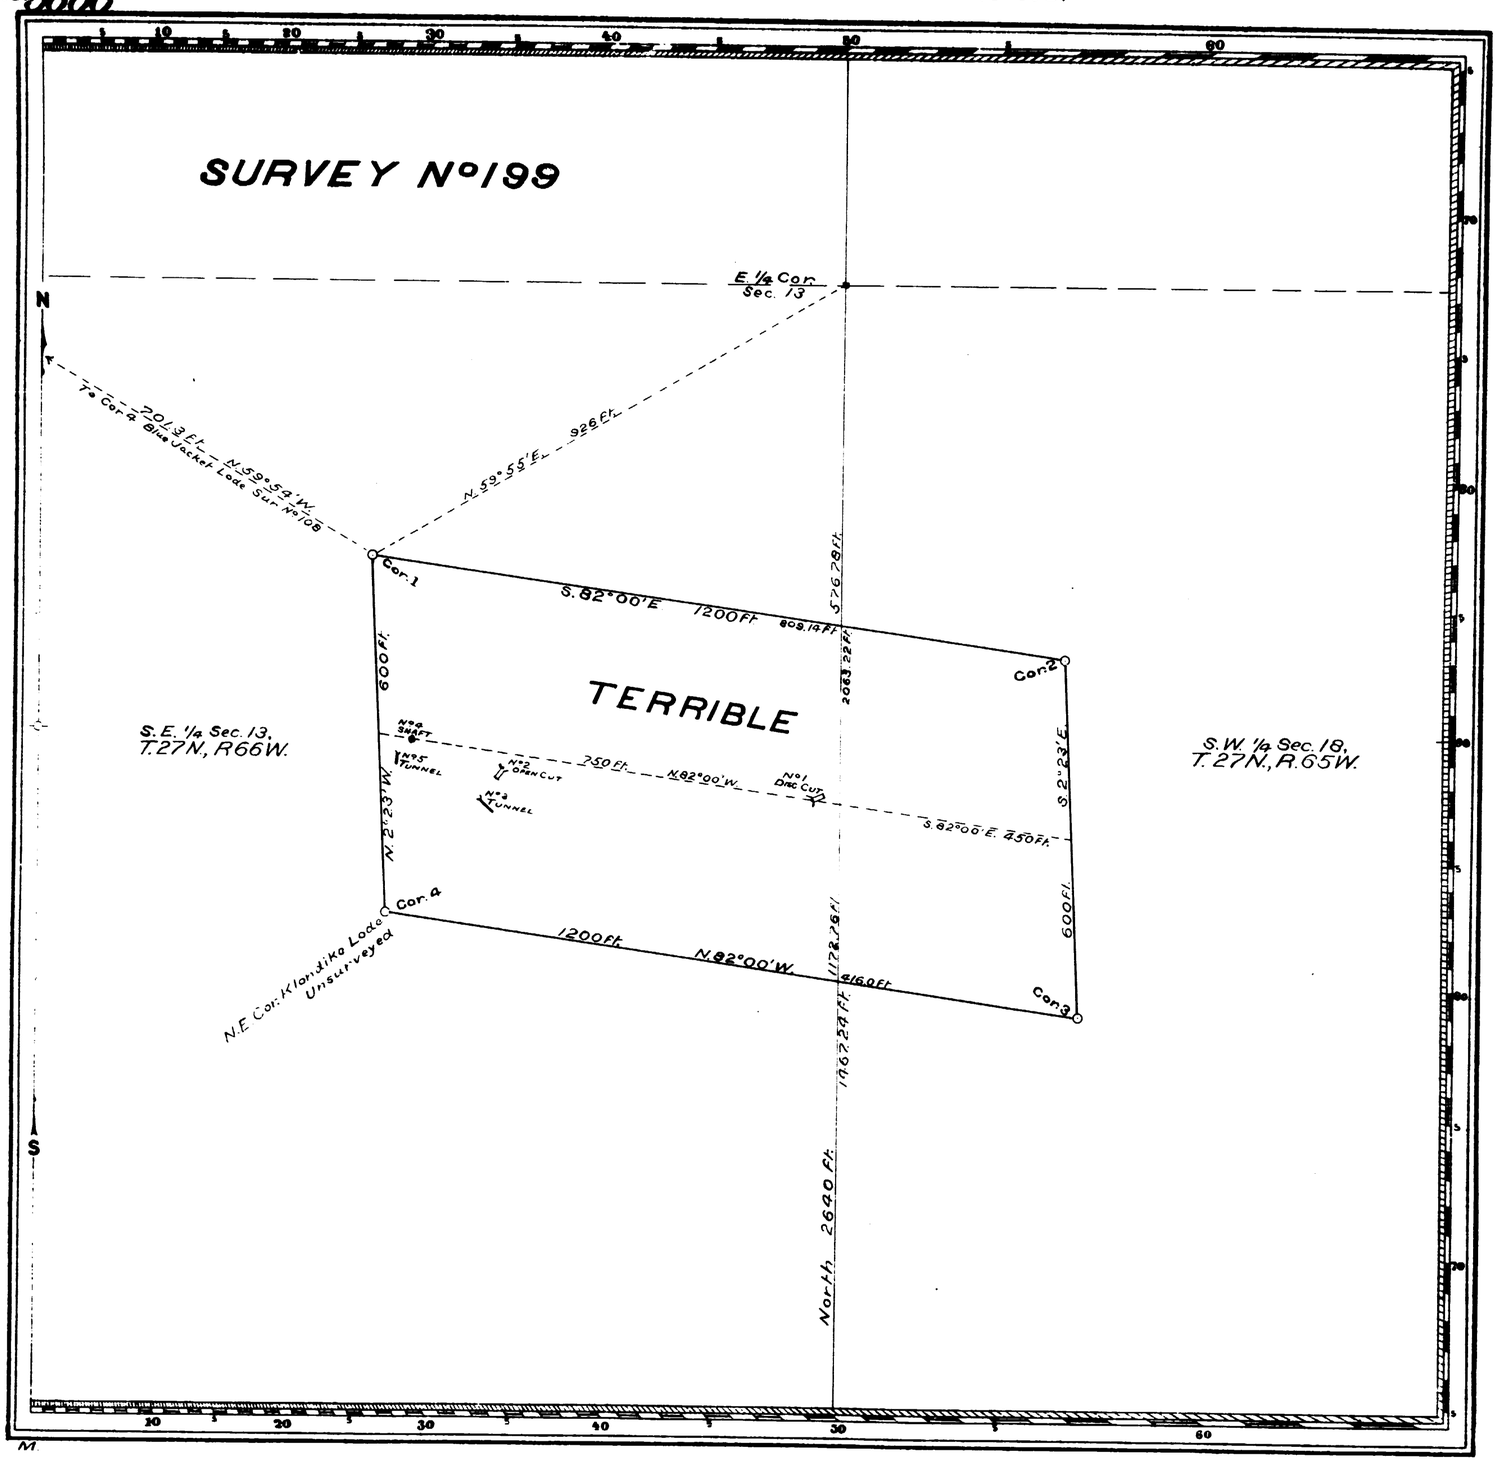

Claim Located March 15, 1897.

Mineral Survey No 199

Lot No

Cheyenne Land District.

PLAT

OF THE CLAIM OF

CHARLES A. GUERNSEY

KNOWN AS THE

TERRIBLE LODE

IN PLATTE CANON MINING DISTRICT, LARAMIE COUNTY, WYOMING

Containing an Area of 16.258 Acres.

Scale of 200 Feet to the inch.

Variation 14°55' E

SURVEYED September 1st 1902 BY

Edward F. Stahle,

U.S. Deputy Mineral Surveyor,

The Original Field Notes of the Survey of the Mining Claim of Charles A. Guernsey known as the TERRIBLE LODE

from which this plat has been made under my direction, have been examined and approved, and are on file in this Office; and I hereby certify that they furnish such an accurate description of said Mining Claim as will, if incorporated into a patent, serve fully to identify the premises, and that such reference is made therein to natural objects or permanent monuments as will perpetuate and fix the locus thereof.

I further certify that Five Hundred Dollars worth of labor has been expended or improvements made upon said Mining Claim by claimant or his grantors, and that said improvements consist of one discovery cut, one open cut, two tunnels and one shaft

that the location of said improvements is correctly shown upon this plat, and that no portion of said labor or improvements has been included in the estimate of expenditures upon any other claim.

And I further certify that this is a correct plat of said Mining Claim made in conformity with said original field notes of the survey thereof, and the same is hereby approved.

U.S. Surveyor General's Office. Alpheus P. Hanson

Cheyenne, Wyo U.S. Surveyor General for

October 16, 1902 Wyoming

199

No. 138 NOTES

36492

163