3

19.

(4-675)

5601

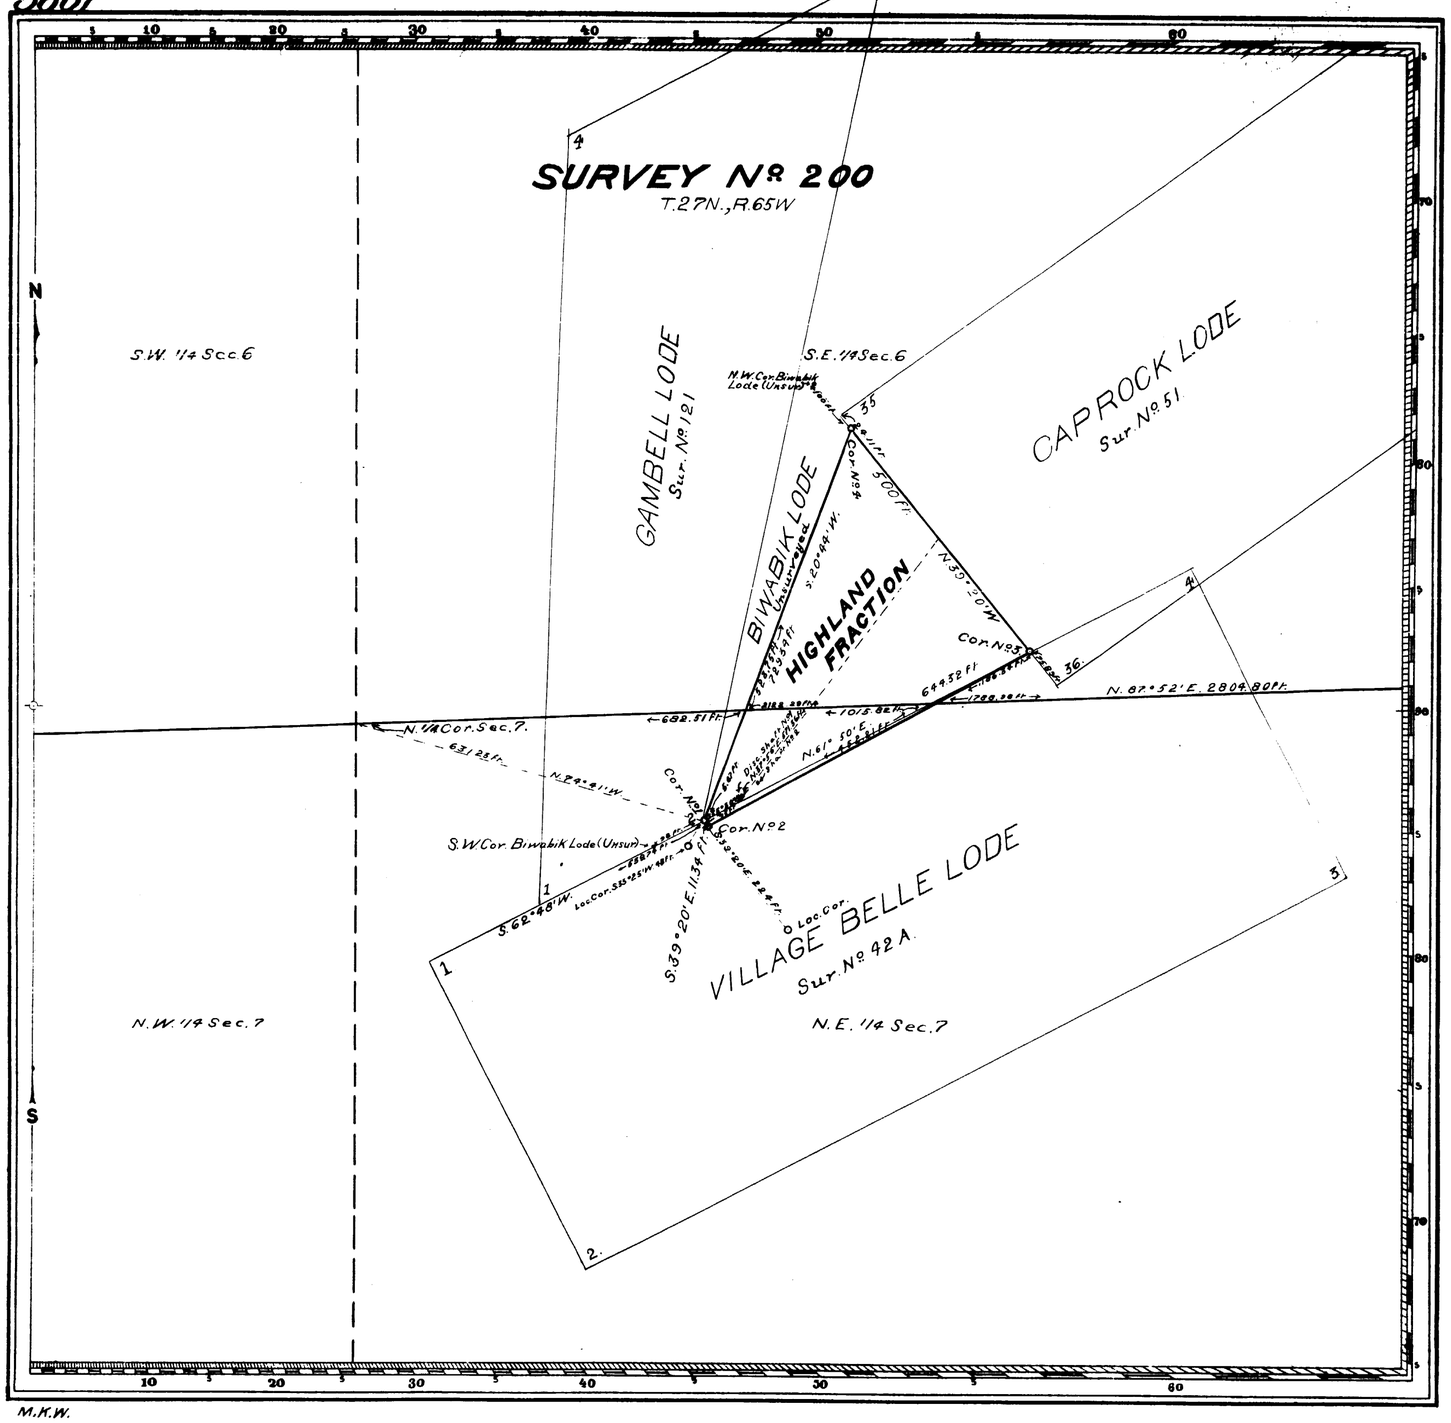


M.K.W.

Claim Located May 12, 1890

Mineral Survey Nº 200

Lot Nº

Cheyenne Land District.

# PLAT

OF THE CLAIM OF

Charles A. Guernsey

KNOWN AS THE

## HIGHLAND FRACTION LODE

IN PLATTE CANON MINING DISTRICT,
LARAMIE COUNTY, WYOMING

Containing an Area of 3.635 Acres.

Scale of 200 Feet to the inch.

Variation 14° 58' E

SURVEYED AUGUST 26, 1902 BY
Edward F Stahle,
U.S. Deputy Mineral Surveyor,

The Original Field Notes of the Survey of the Mining Claim of
Charles A. Guernsey
shown as the

Highland Fraction Lode

from which this plat has been made under my direction, have been examined and approved, and are on file in this Office; and I hereby certify that they furnish such an accurate description of said Mining Claim as will, if incorporated into a patent, serve fully to identify the premises, and that such reference is made therein to natural objects or permanent monuments as will perpetuate and fix the locus thereof.

I further certify that Five Hundred Dollars worth of labor has been expended or improvements made upon said Mining Claim by claimant or his grantors, and that said improvements consist of

The Discovery Shaft and one Shaft

that the location of said improvements is correctly shown upon this plat, and that no portion of said labor or improvements has been included in the estimate of expenditures upon any other claim.

And I further certify that this is a correct plat of said Mining Claim made in conformity with said original field notes of the survey thereof, and the same is hereby approved.

U.S. Surveyor General's Office
Cheyenne, Wyoming
October 31, 1902

Stephen P. Hansen
U.S. Surveyor General for
Wyoming

F.H.A.

200

42975
168