3

M.A. 155
M.E. 150 June 11. 1903
Patented

32

(4-675)

5616

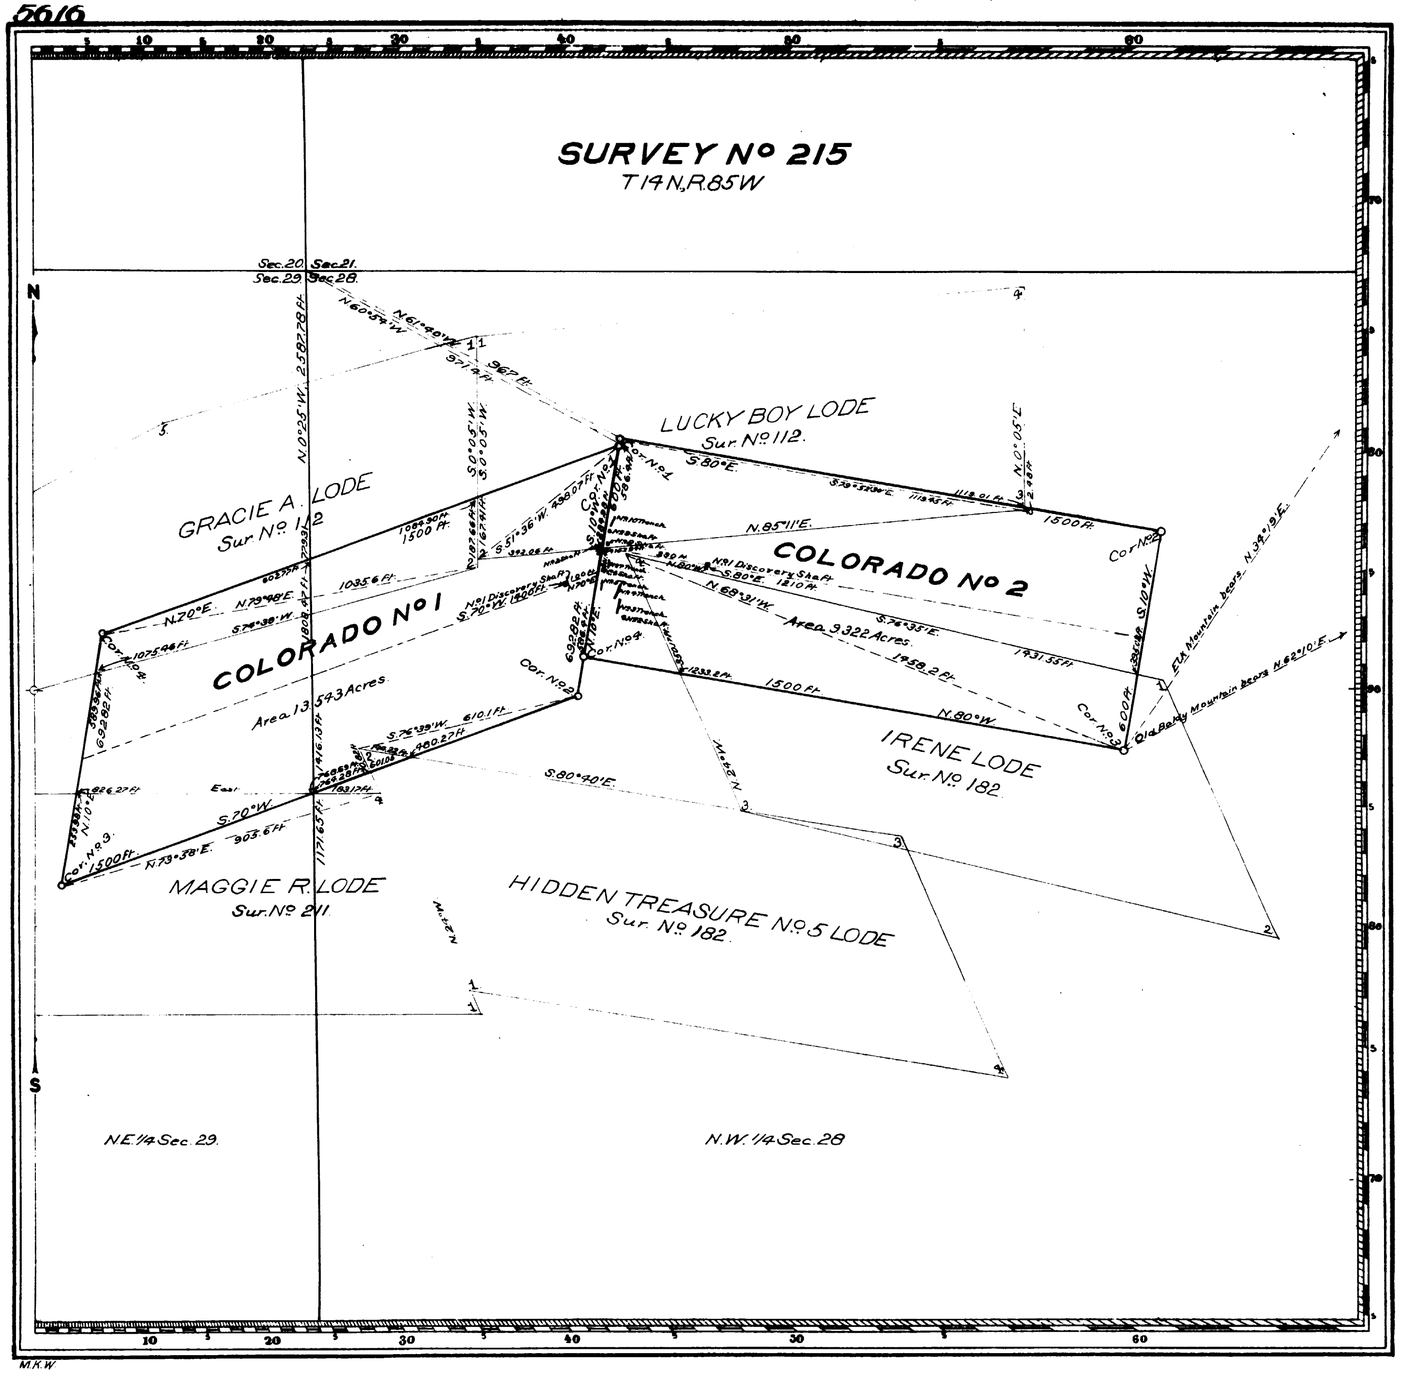

Claim Located as Amended October 23rd., 1902

Mineral Survey No 215

Lot No
Cheyenne Land District.

PLAT

OF THE CLAIM OF

The Caledonia Copper Company.
KNOWN AS THE

COLORADO No 1 AND COLORADO No 2 LODES

IN UPPER PLATTE MINING DISTRICT,
CARBON COUNTY, WYOMING
Containing an Area of 22.865 Acres.
Scale of 300 Feet to the inch.
Variation 15°15'E
SURVEYED NOVEMBER 9th-10th 1902 BY
Robert Z. McCoy,
U.S. Deputy Mineral Surveyor,

The Original Field Notes of the Survey of the Mining Claim of The Caledonia Copper Company. known as the

Colorado No 1 and Colorado No 2 Lodes.

from which this plat has been made under my direction, have been examined and approved, and are on file in this Office; and I hereby certify that they furnish such an accurate description of said Mining Claim as will, if incorporated into a patent, serve fully to identify the premises, and that such reference is made therein to natural objects or permanent monuments as will perpetuate and fix the locus thereof.

I further certify that an amount equal to Five Hundred Dollars worth of labor has been expended or improvements made for the benefit of each location upon said Mining Claim by claimant or its grantors, and that said improvements consist of

Two Discovery Shafts, Five Shafts, and Five Trenches.

that the location of said improvements is correctly shown upon this plat, and that no portion of said labor or improvements has been included in the estimate of expenditures upon any other claim.

And I further certify that this is a correct plat of said Mining Claim made in conformity with said original field notes of the survey thereof, and the same is hereby approved.

U.S. Surveyor General's Office
Cheyenne, Wyoming.
February 4th, 1903

Arthur P. Hanson
U.S. Surveyor General for Wyoming.

M.K.W.

150
June 20, 1904
39124
91

215