3

38

(4-675)

ACCESSION No. 5620

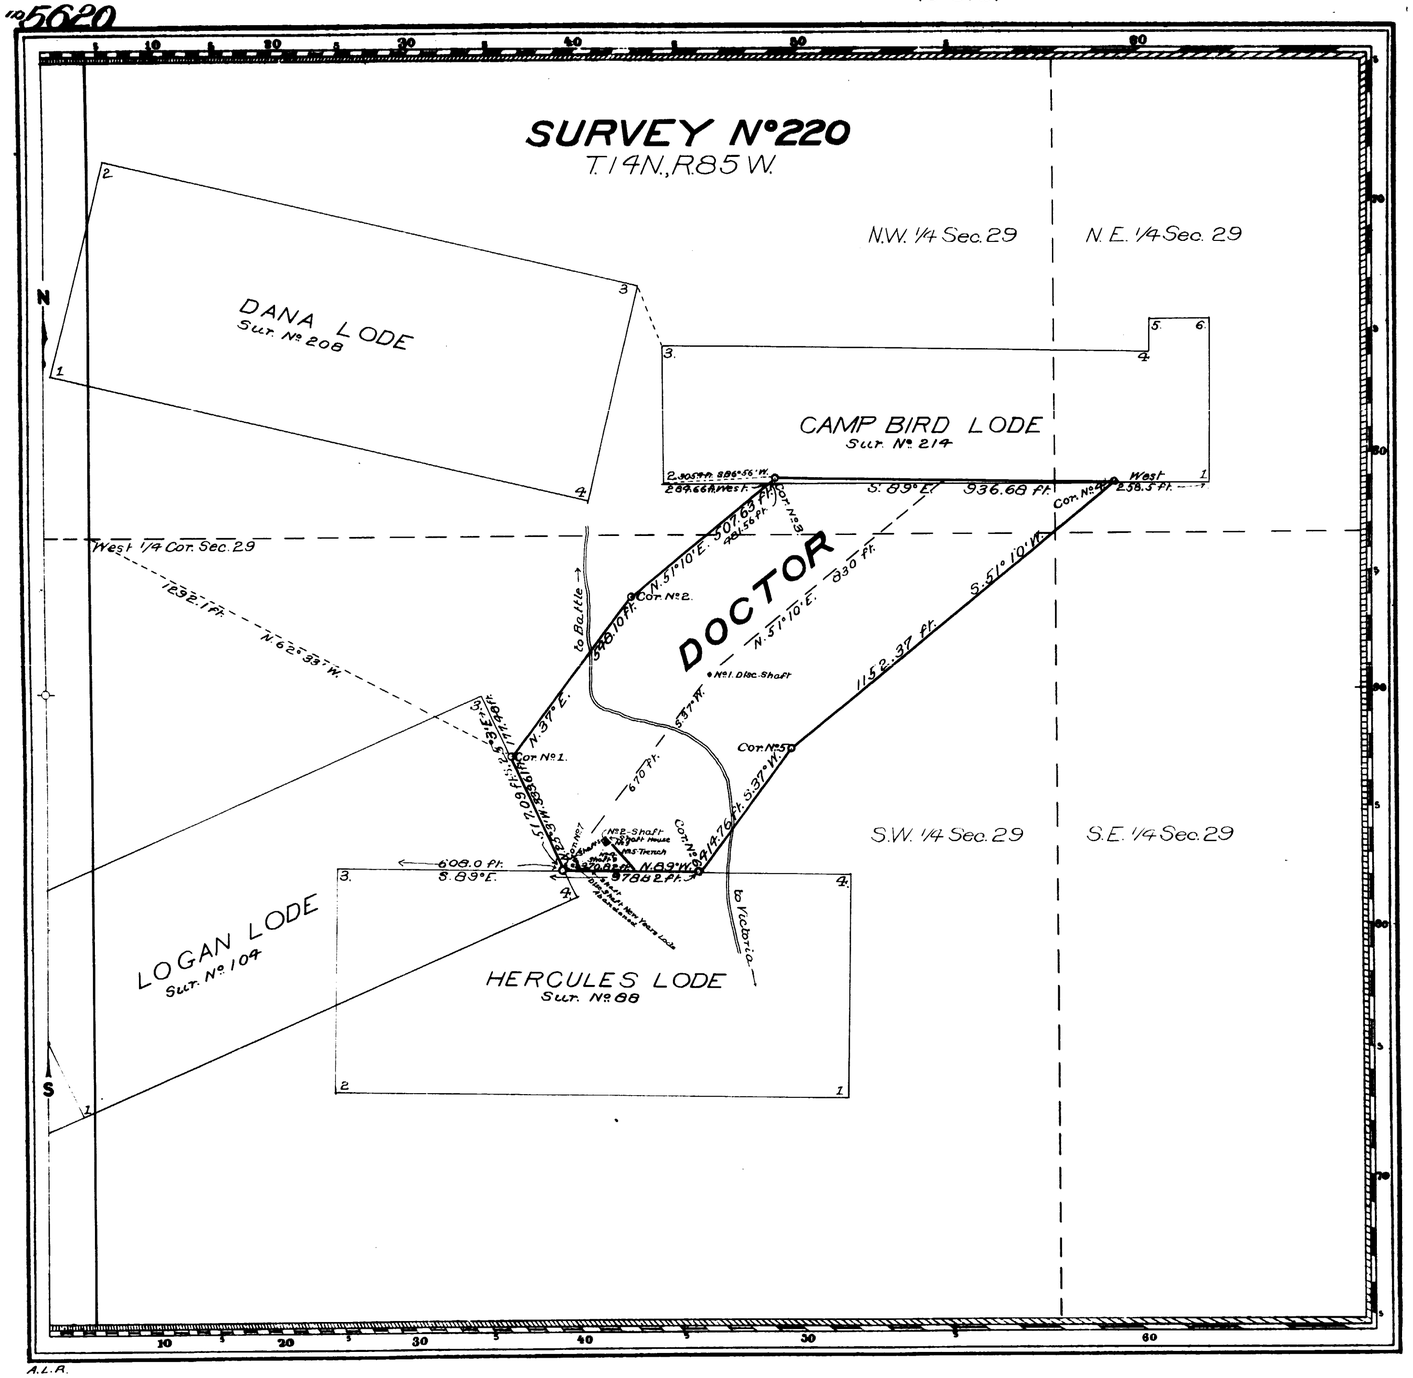

Claim Located as Amended November 22 1902

Mineral Survey No. 220

Lot No.

Cheyenne Land District.

PLAT

OF THE CLAIM OF

Stuart Edgar

KNOWN AS THE

DOCTOR LODE

IN UPPER PLATTE MINING DISTRICT,
CARBON COUNTY, WYOMING
Containing an Area of 19.362 Acres.
Scale of 300 Feet to the inch.
Variation 15° 30' E.
SURVEYED DECEMBER 15, 1902 FEBRUARY 24, 1903
BY Robert Z. McCoy,
U.S. Deputy Mineral Surveyor,

The Original Field Notes of the Survey of the Mining Claim of Stuart Edgar known as the

DOCTOR LODE

from which this plat has been made under my direction, have been examined and approved, and are on file in this Office, and I hereby certify that they furnish such an accurate description of said Mining Claim as will, if incorporated into a patent, serve fully to identify the premises, and that such reference is made therein to natural objects or permanent monuments as will perpetuate and fix the locus thereof.

I further certify that Five Hundred Dollars worth of labor has been expended, or improvements made upon said Mining Claim by claimant or his grantors, and that said improvements consist of the Discovery Shaft, two Shafts, one Shaft House and one Trench

that the location of said improvements is correctly shown upon this plat, and that no portion of said labor or improvements has been included in the estimate of expenditures upon any other claim.

And I further certify that this is a correct plat of said Mining Claim made in conformity with said original field notes of the survey thereof, and the same is hereby approved.

U.S. Surveyor General's Office, Cheyenne Wyoming, March 26, 1903

Matthew P. Hannan
U.S. Surveyor General for Wyoming

A.L.R.

220

160
July 21, 1904
39413
9r