3

34

(4-675)

5621

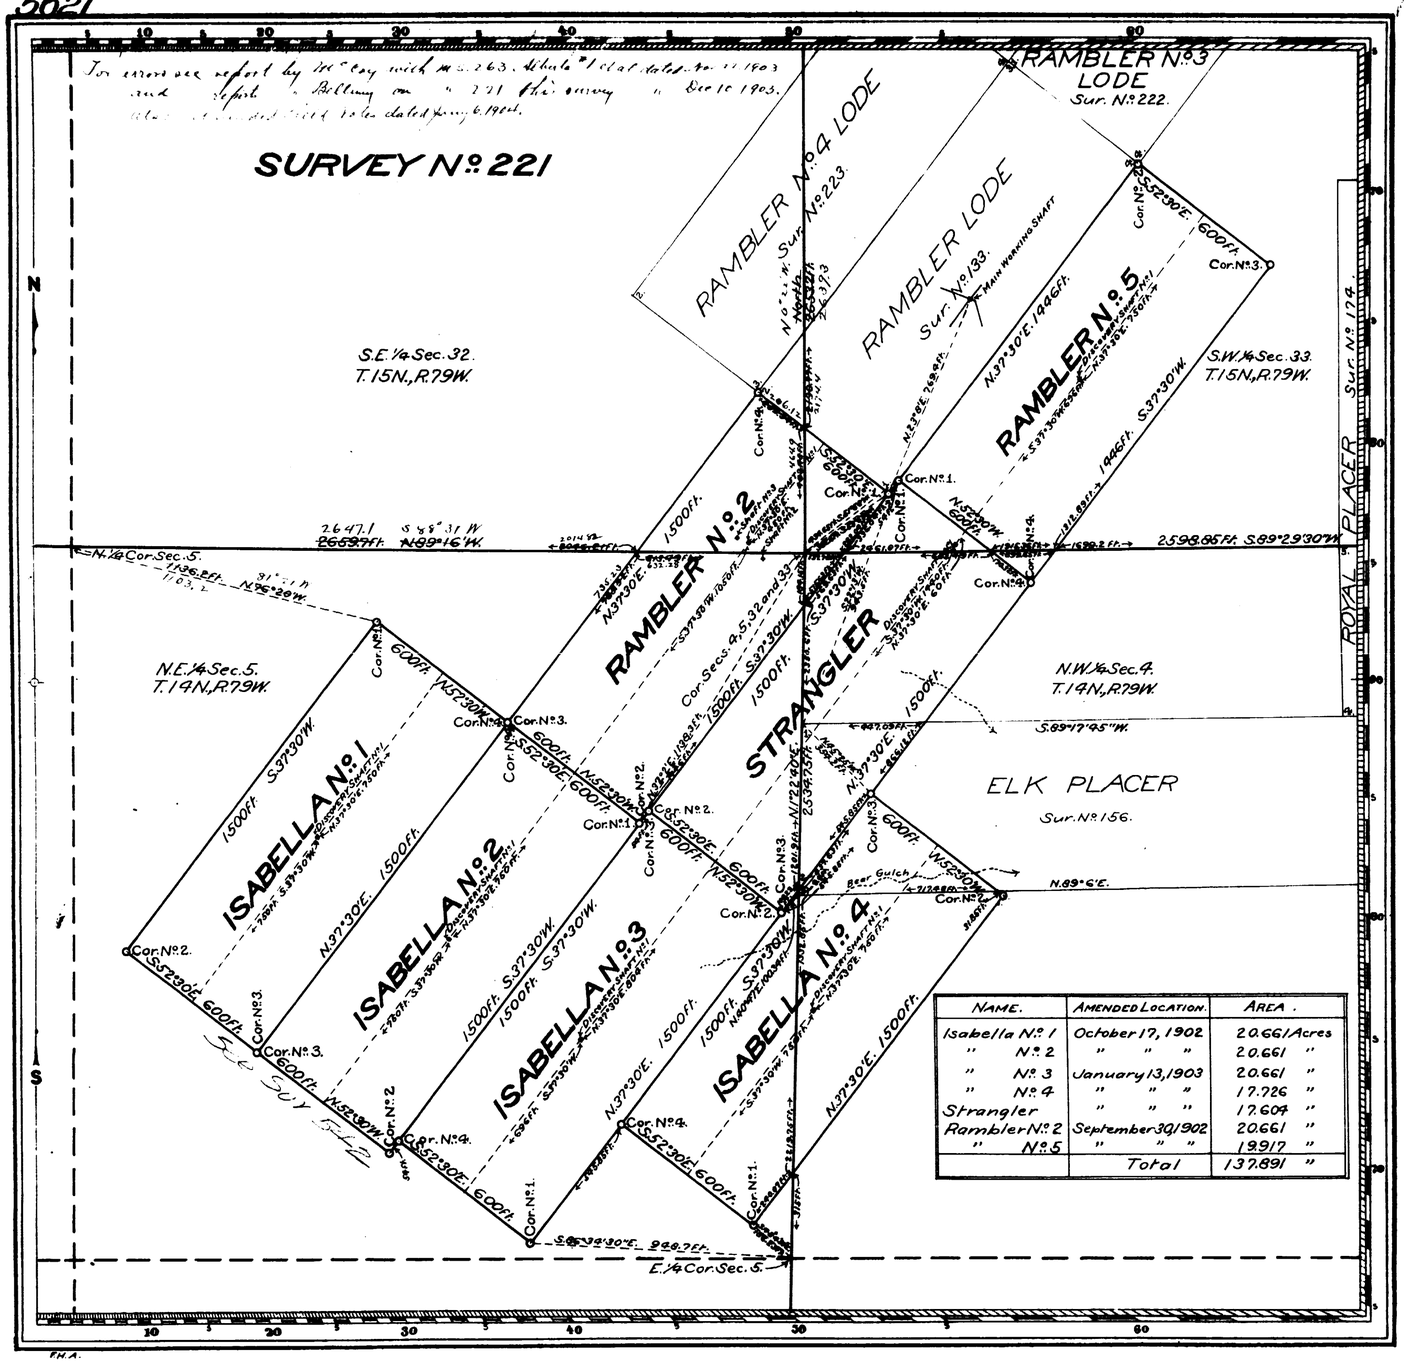

NAME.	AMENDED LOCATION.	AREA.
Isabella No. 1	October 17, 1902	20.661 Acres
" No. 2	" " "	20.661 "
" No. 3	January 13, 1903	20.661 "
" No. 4	" " "	17.726 "
Strangler	" " "	17.604 "
Rambler No. 2	September 30, 1902	20.661 "
" No. 5	" " "	19.917 "
	Total	137.891 "

Claim Located (See table) 190

Mineral Survey No. 221

Lot No.

Cheyenne Land District.

PLAT

OF THE CLAIM OF

The Rambler Mining and Smelting Co.

KNOWN AS THE

ISABELLA No. 1, ISABELLA No. 2, ISABELLA No. 3, ISABELLA No. 4, STRANGLER, RAMBLER No. 2 AND RAMBLER No. 5 LODES

IN DOUGLAS CREEK MINING DISTRICT, ALBANY COUNTY, WYOMING

Containing an Area of 137.891 Acres.

Scale of 400 Feet to the inch.

Variation 15°6' E.

SURVEYED JANUARY 16-20, 1903 BY Charles Bellamy, U.S. Deputy Mineral Surveyor,

The Original Field Notes of the Survey of the Mining Claim of The Rambler Mining and Smelting Co. known as the ISABELLA No. 1, ISABELLA No. 2, ISABELLA No. 3, ISABELLA No. 4, STRANGLER, RAMBLER No. 2 AND RAMBLER No. 5 LODES

from which this plat has been made under my direction, have been examined and approved, and are on file in this Office; and I hereby certify that they furnish such an accurate description of said Mining Claim as will, if incorporated into a patent, serve fully to identify the premises, and that such reference is made therein to natural objects or permanent monuments as will perpetuate and fix the locus thereof.

I further certify that an amount equal to Five Hundred Dollars worth of labor has been expended or improvements made upon said Mining Claim by claimant for the benefit of each location or its grantors, and that said improvements consist of Seven Discovery Shafts; two Shafts; and 7/10 interest, equal to $42,000, in the Double Compartment Shaft and Workings on the Rambler Claim, Sur. No. 133. that the location of said improvements is correctly shown upon this plat, and that no portion of said labor or improvements has been included in the estimate of expenditures upon any other claim.

And I further certify that this is a correct plat of said Mining Claim made in conformity with said original field notes of the survey thereof, and the same is hereby approved.

U.S. Surveyor General's Office
Cheyenne, Wyoming
February 13, 1903

Alpheus P. Hanson
U.S. Surveyor General for Wyoming

M

221

154 NOTES
May 28, 1906
41221 V
243
123, 130
P

123, 130, 243