M. A. #189 Apr. 14, 1903
M. E. 133 July 6 1903

3

36

(4-675)

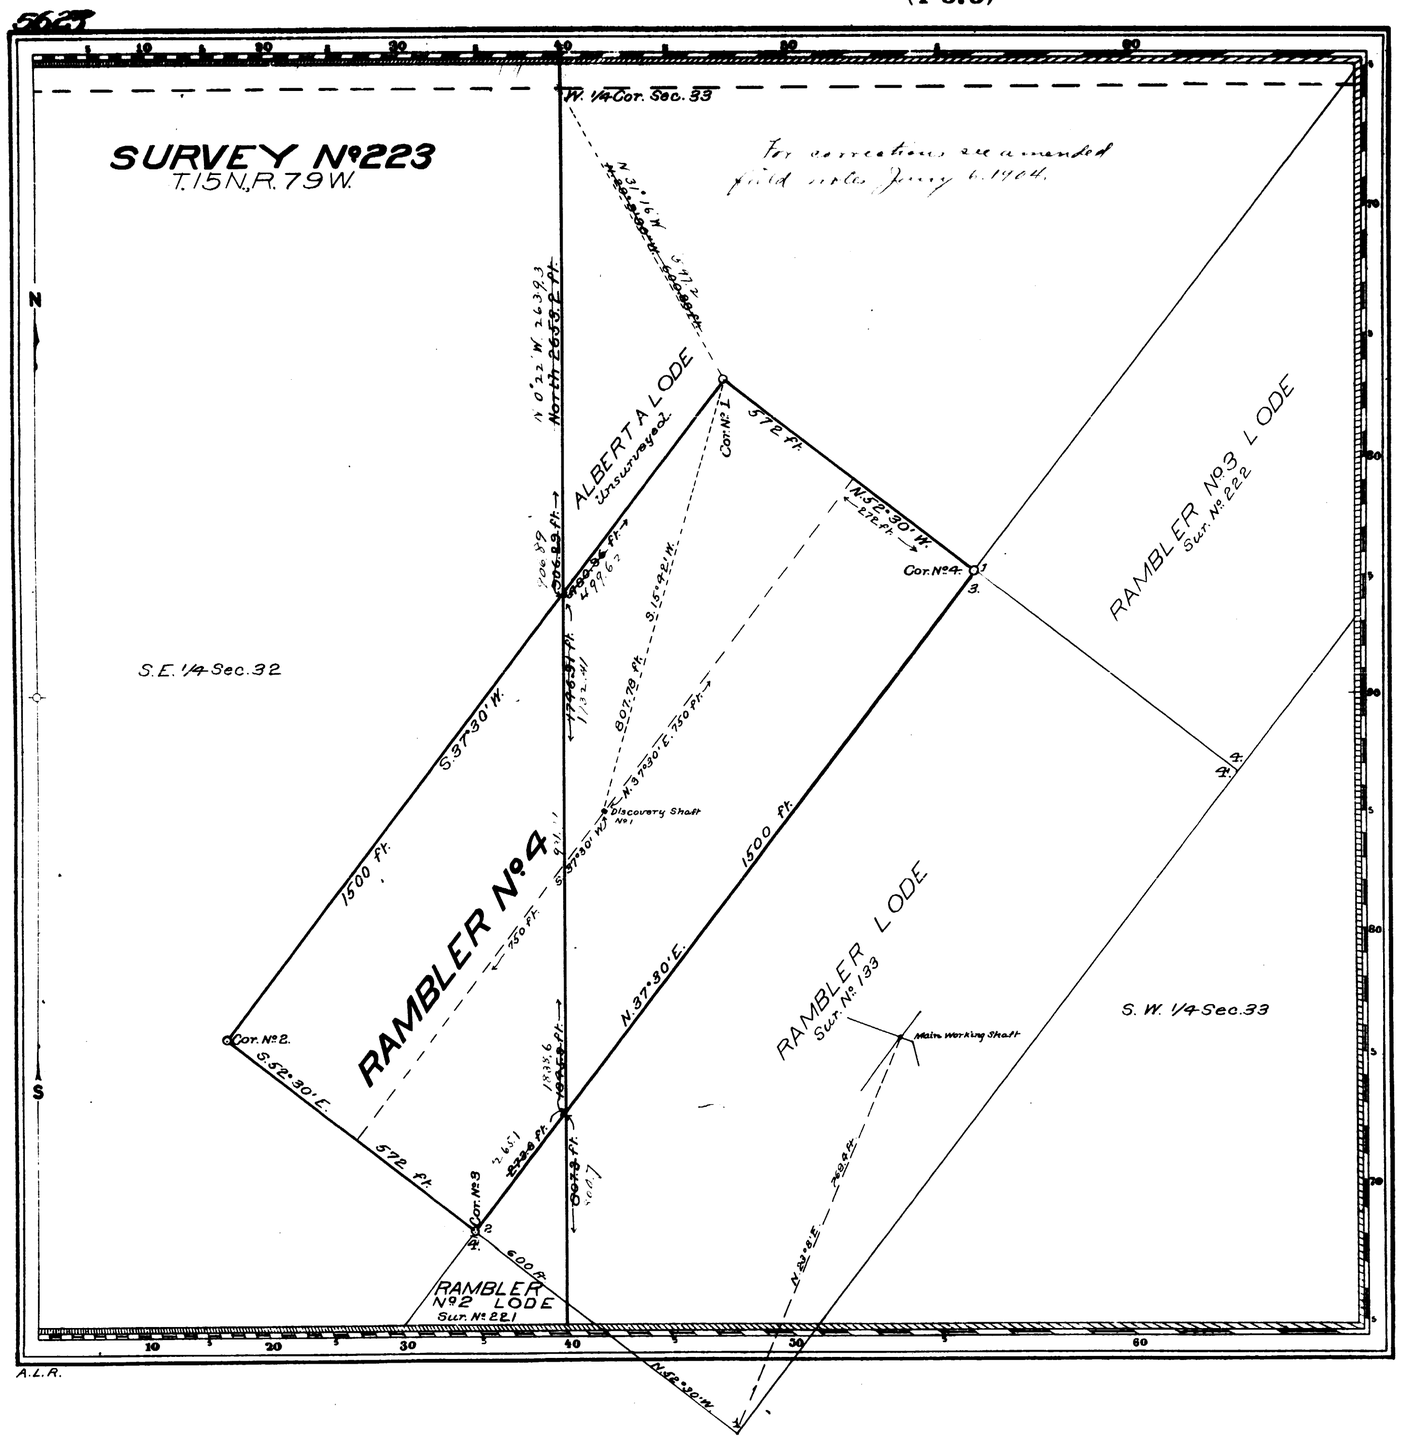

Claim Located as Amended January 13, 1903

Mineral Survey No 223

Lot No

Cheyenne Land District.

PLAT

OF THE CLAIM OF

the Rambler Mining and Smelting Co.

KNOWN AS THE

RAMBLER No 4 LODE

IN DOUGLAS CREEK MINING DISTRICT, ALBANY COUNTY, WYOMING

Containing an Area of 19.697 Acres.

Scale of 200 Feet to the inch.

Variation 15°6' E.

SURVEYED JANUARY 17-19 1903 BY

Charles Bellamy,

U.S. Deputy Mineral Surveyor,

The Original Field Notes of the Survey of the Mining Claim of the Rambler Mining and Smelting Co. known as the

Rambler No 4 Lode

from which this plat has been made under my direction, have been examined and approved, and are on file in this Office; and I hereby certify that they furnish such an accurate description of said Mining Claim as will, if incorporated into a patent, serve fully to identify the premises, and that such reference is made therein to natural objects or permanent monuments as will perpetuate and fix the locus thereof.

I further certify that Five Hundred Dollars worth of labor has been expended or improvements made upon said Mining Claim by claimant or its grantors, and that said improvements consist of The Discovery Shaft and one tenth interest equal to $6000.00, in the double compartment shaft and workings on the Rambler claim, Mineral Survey No 133.

that the location of said improvements is correctly shown upon this plat, and that no portion of said labor or improvements has been included in the estimate of expenditures upon any other claim.

And I further certify that this is a correct plat of said Mining Claim made in conformity with said original field notes of the survey thereof, and the same is hereby approved.

U.S. Surveyor General's Office Alpheus P. Hansen

Cheyenne, Wyoming U.S. Surveyor General for

February 16, 1903 Wyoming

M

223

153
May 10, 1906
41224
130