3

47

(4-675)

5636

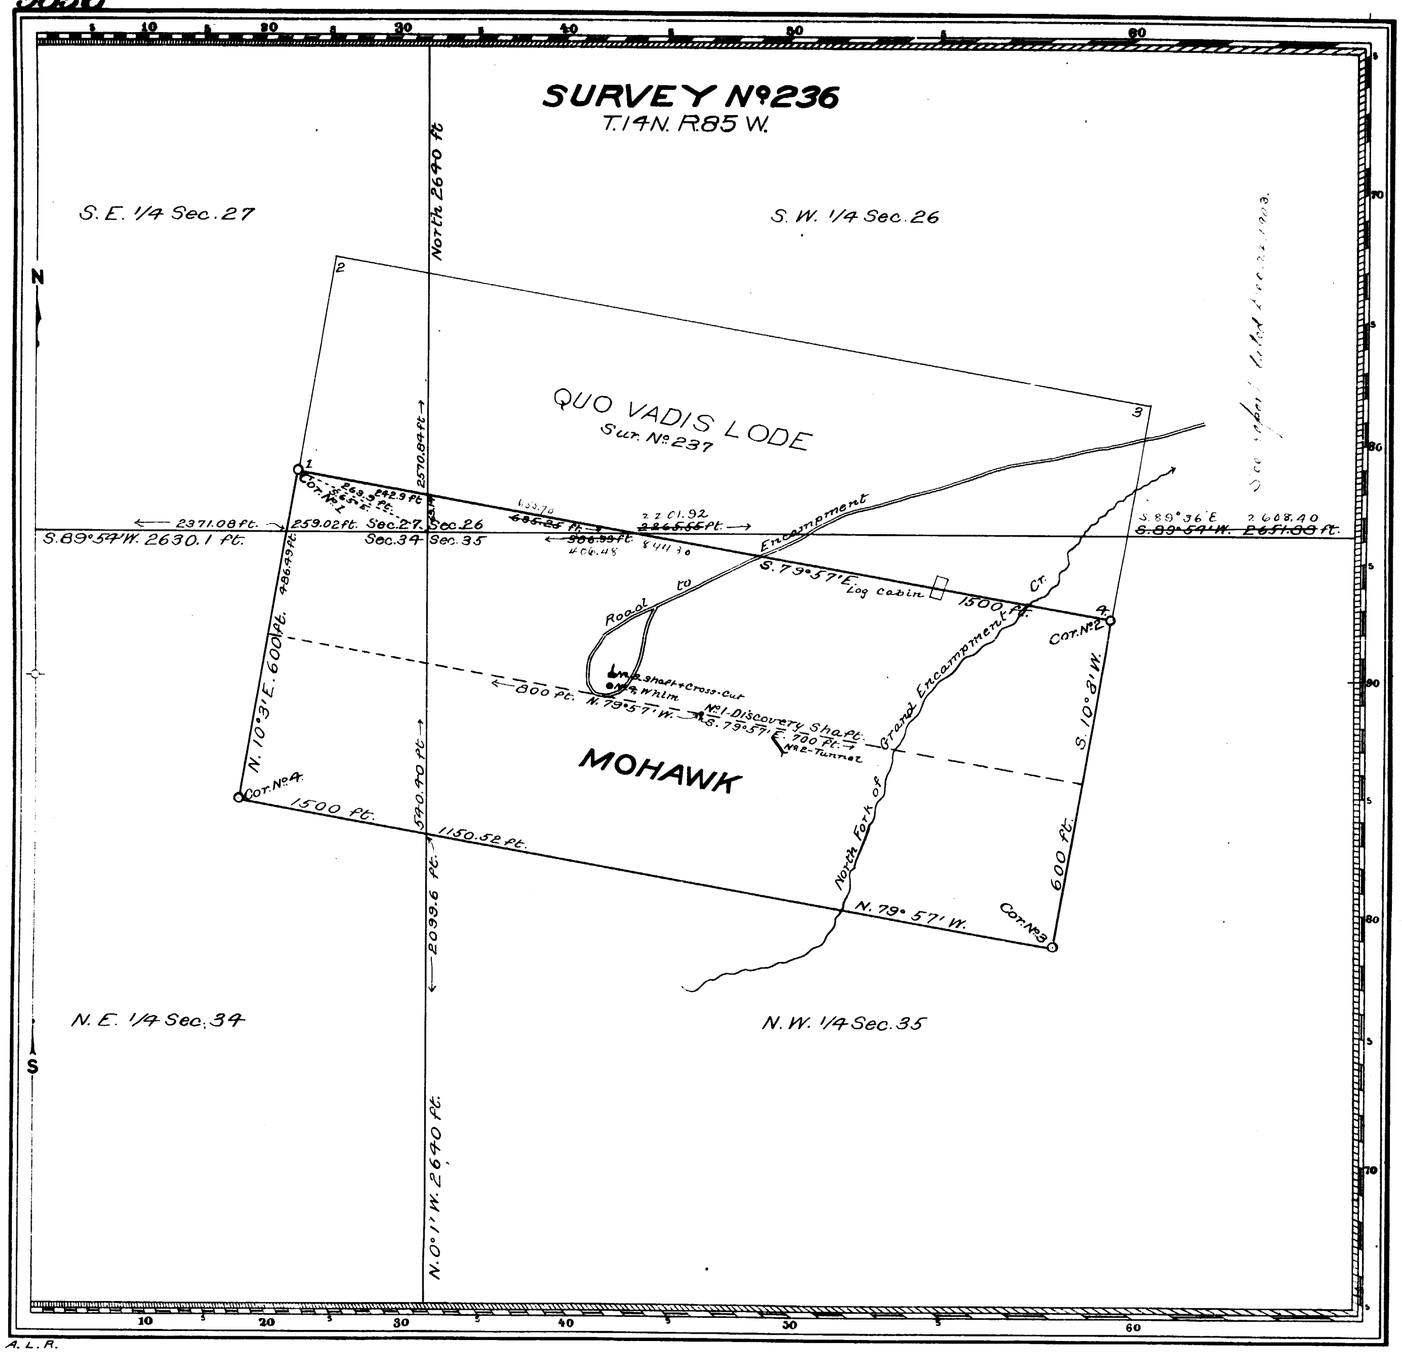

Claim Located as Amended August 29 1902

Mineral Survey No. 236

Lot No

Cheyenne Land District.

PLAT

OF THE CLAIM OF

The Chicago Venture Mining Co.

KNOWN AS THE

MOHAWK LODE

IN UPPER PLATTE MINING DISTRICT,
CARBON COUNTY, WYOMING
Containing an Area of 20.661 Acres.
Scale of 200 Feet to the inch.
Variation 15°25' E.
SURVEYED MAY 29 1903 BY
Robert Z. McCoy
U.S. Deputy Mineral Surveyor.

The Original Field Notes of the Survey of the Mining Claim of
The Chicago Venture Mining Co.
known as the

MOHAWK LODE

from which this plat has been made under my direction, have been examined and approved, and are on file in this Office; and I hereby certify that they furnish such an accurate description of said Mining Claim as will, if incorporated into a patent, serve fully to identify the premises, and that such reference is made therein to natural objects or permanent monuments as will perpetuate and fix the locus thereof.

I further certify that Five Hundred Dollars worth of labor has been expended or improvements made upon said Mining Claim by claimant or its grantors, and that said improvements consist of

The Discovery Shaft, one Tunnel, one Shaft and Cross-Cut and one Whim

that the location of said improvements is correctly shown upon this plat, and that no portion of said labor or improvements has been included in the estimate of expenditures upon any other claim.

And I further certify that this is a correct plat of said Mining Claim made in conformity with said original field notes of the survey thereof, and the same is hereby approved.

U.S. Surveyor General's Office Hakeus P. Hanson
Cheyenne, Wyoming *U.S. Surveyor General for*
July 6 1903 *Wyoming*

236

167.
Nov. 19, 1904.
40082
45