3

accession no. 5650

(4-675)

86

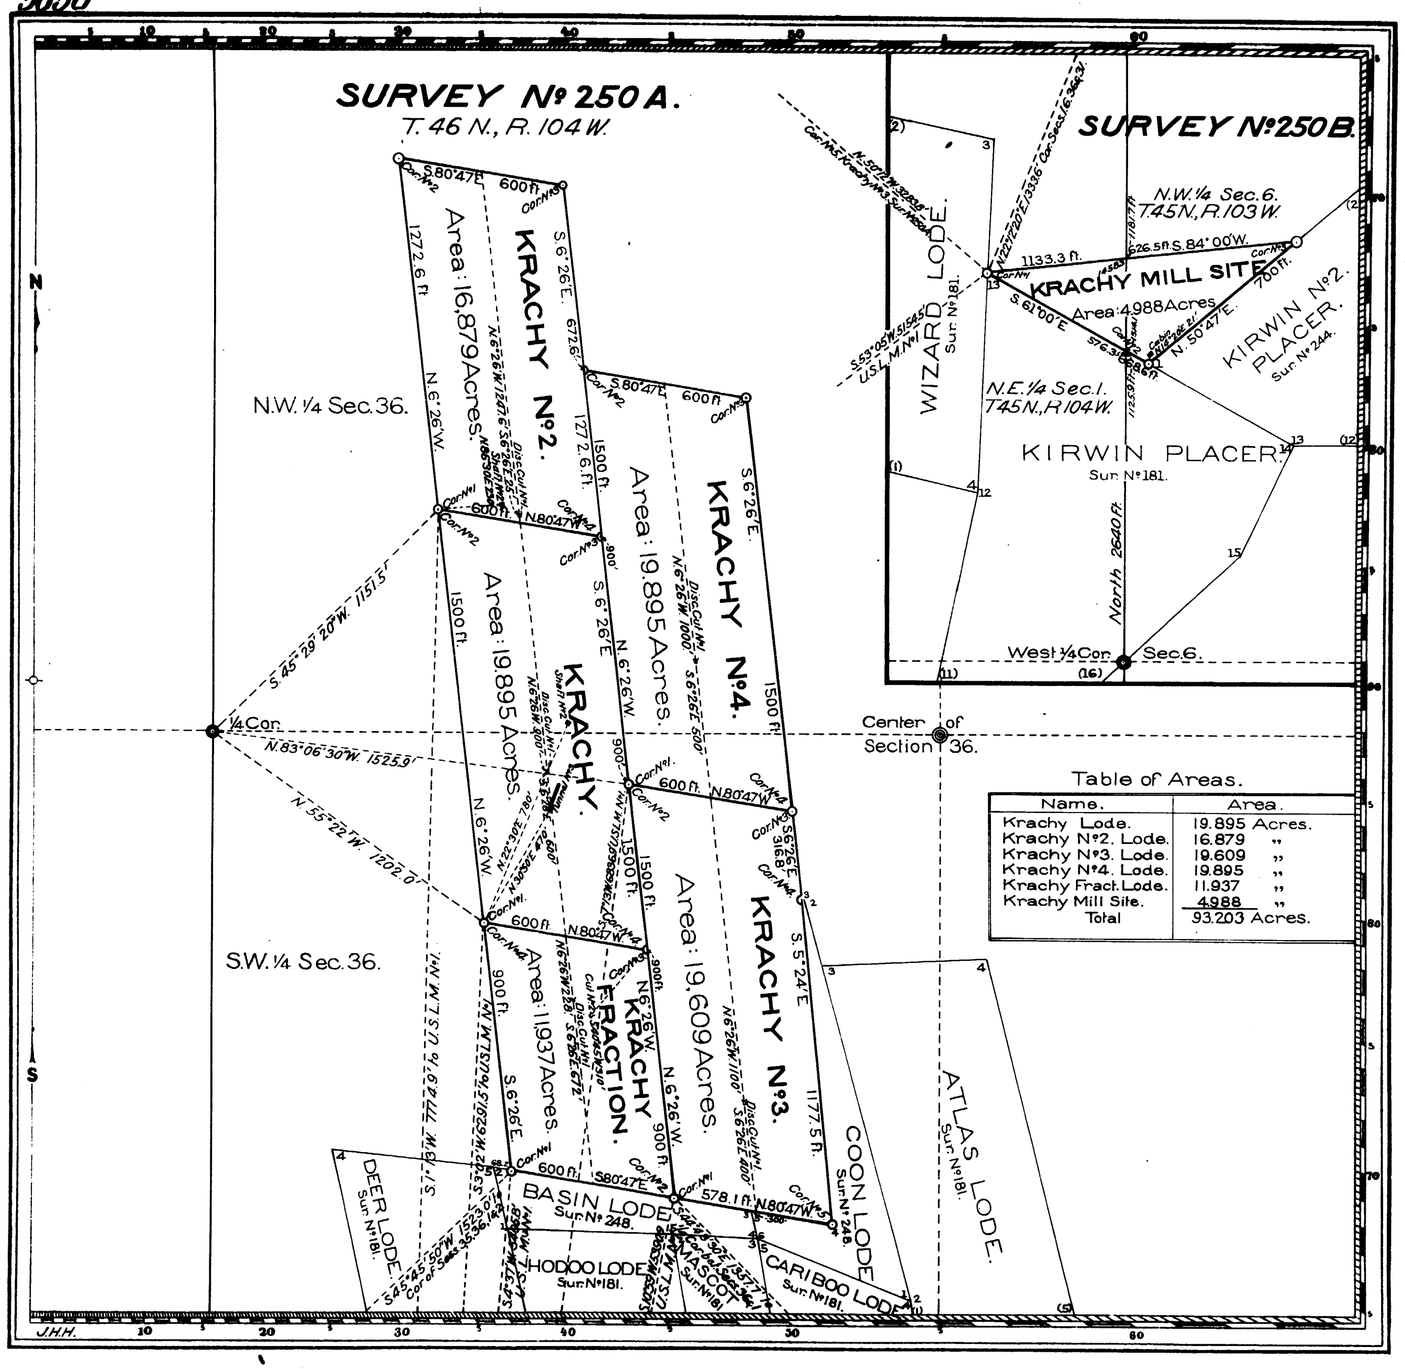

Table of Areas.

Name.	Area.
Krachy Lode.	19.895 Acres.
Krachy Nº2. Lode.	16.879 "
Krachy Nº3. Lode.	19.609 "
Krachy Nº4. Lode.	19.895 "
Krachy Fract. Lode.	11.937 "
Krachy Mill Site.	4.988 "
Total	93.203 Acres.

Claim Located Krachy January 19, 1892. Krachy Nº2, Krachy Nº3, Krachy Nº4, Krachy Fraction July 3 1901 Krachy Mill Site June 7, 1903.

Mineral Survey Nº 250 A. & B.

Lot Nº

Shoshone. Land District.

PLAT

OF THE CLAIM OF

James R. Richards.

KNOWN AS THE

KRACHY, KRACHY Nº2, KRACHY Nº3, KRACHY Nº4, KRACHY FRACT., KRACHY MILL SITE.

IN Wood River MINING DISTRICT, Big Horn COUNTY, Wyoming

Containing an Area of 93.203 Acres.

Scale of 400 Feet to the inch.

Variation 17°50'E

SURVEYED August 15 – December 30 1903 BY

Albert B. Gidley U.S. Deputy Mineral Surveyor,

The Original Field Notes of the Survey of the Mining Claim of James R. Richards.

known as the

Krachy, Krachy Nº2, Krachy Nº3, Krachy Nº4, Krachy Fraction, Lodes. Krachy Mill Site.

from which this plat has been made under my direction, have been examined and approved, and are on file in this Office; and I hereby certify that they furnish such an accurate description of said Mining Claim as will, if incorporated into a patent, serve fully to identify the premises, and that such reference is made therein to natural objects or permanent monuments as will perpetuate and fix the locus thereof.

I further certify that Five Hundred Dollars worth of labor has been expended or improvements made upon said Mining Claim by claimant or his grantors, and that said improvements consist of

5 Discovery Cuts, 2 Shafts, 1 Tunnel and 1 Cut.

that the location of said improvements is correctly shown upon this plat, and that no portion of said labor or improvements has been included in the estimate of expenditures upon any other claim.

And I further certify that this is a correct plat of said Mining Claim made in conformity with said original field notes of the survey thereof, and the same is hereby approved.

U.S. Surveyor General's Office Cheyenne, Wyo. May 7, 1904

Ephraim P. Hanson U.S. Surveyor General for Wyoming.

H.B.P.

ENT. NO. 21913 NOTES June 2, 1910

PAT. NO. 133379 V

C. S. NO. 11 P

250