3

83

(4-675)

5656

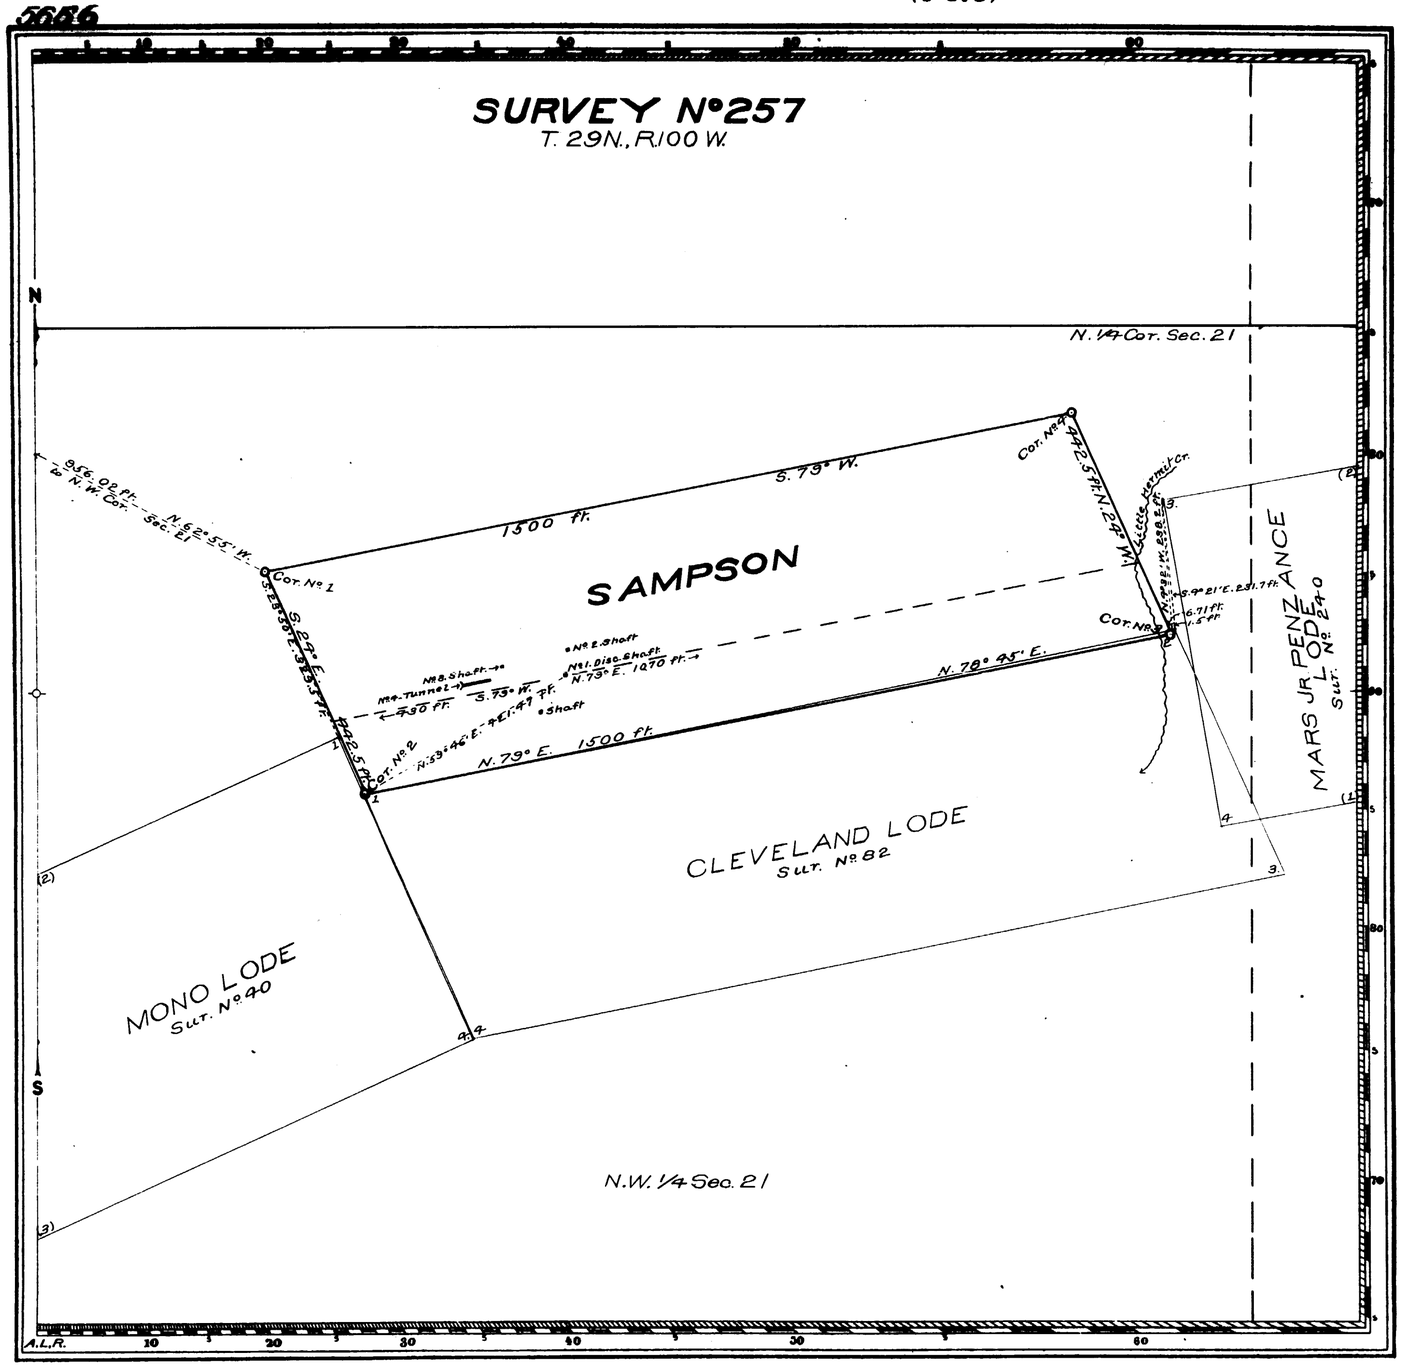

Claim Located as amended August 25, 1898

Mineral Survey Nº 257

Lot Nº

Shoshone Land District.

PLAT

OF THE CLAIM OF

Evan J. Williams and George W. Keel

KNOWN AS THE

SAMPSON LODE

IN AN UNORGANIZED MINING DISTRICT, FREMONT COUNTY, WYOMING

Containing an Area of 14.735 Acres.

Scale of 200 Feet to the inch.

Variation 15°53' E.

SURVEYED NOVEMBER 19-21 1903 BY George F. Ober, U.S. Deputy Mineral Surveyor,

The Original Field Notes of the Survey of the Mining Claim of Evan J. Williams and George W. Keel known as the

SAMPSON LODE

from which this plat has been made under my direction, have been examined and approved, and are on file in this Office; and I hereby certify that they furnish such an accurate description of said Mining Claim as will, if incorporated into a patent, serve fully to identify the premises, and that such reference is made therein to natural objects or permanent monuments as will perpetuate and fix the locus thereof.

I further certify that Five Hundred Dollars worth of labor has been expended or improvements made upon said Mining Claim by claimants or their grantors, and that said improvements consist of the discovery shaft, two shafts and one tunnel

that the location of said improvements is correctly shown upon this plat, and that no portion of said labor or improvements has been included in the estimate of expenditures upon any other claim.

And I further certify that this is a correct plat of said Mining Claim made in conformity with said original field notes of the survey thereof, and the same is hereby approved.

U.S. Surveyor General's Office
Cheyenne Wyoming
April 12, 1904

Alphaeus P. Hanson
U.S. Surveyor General for Wyoming

F.H.A.

257

June 12, 1905
42819
V5

Patent