3

59
V

accession no. 5660

(4-675)

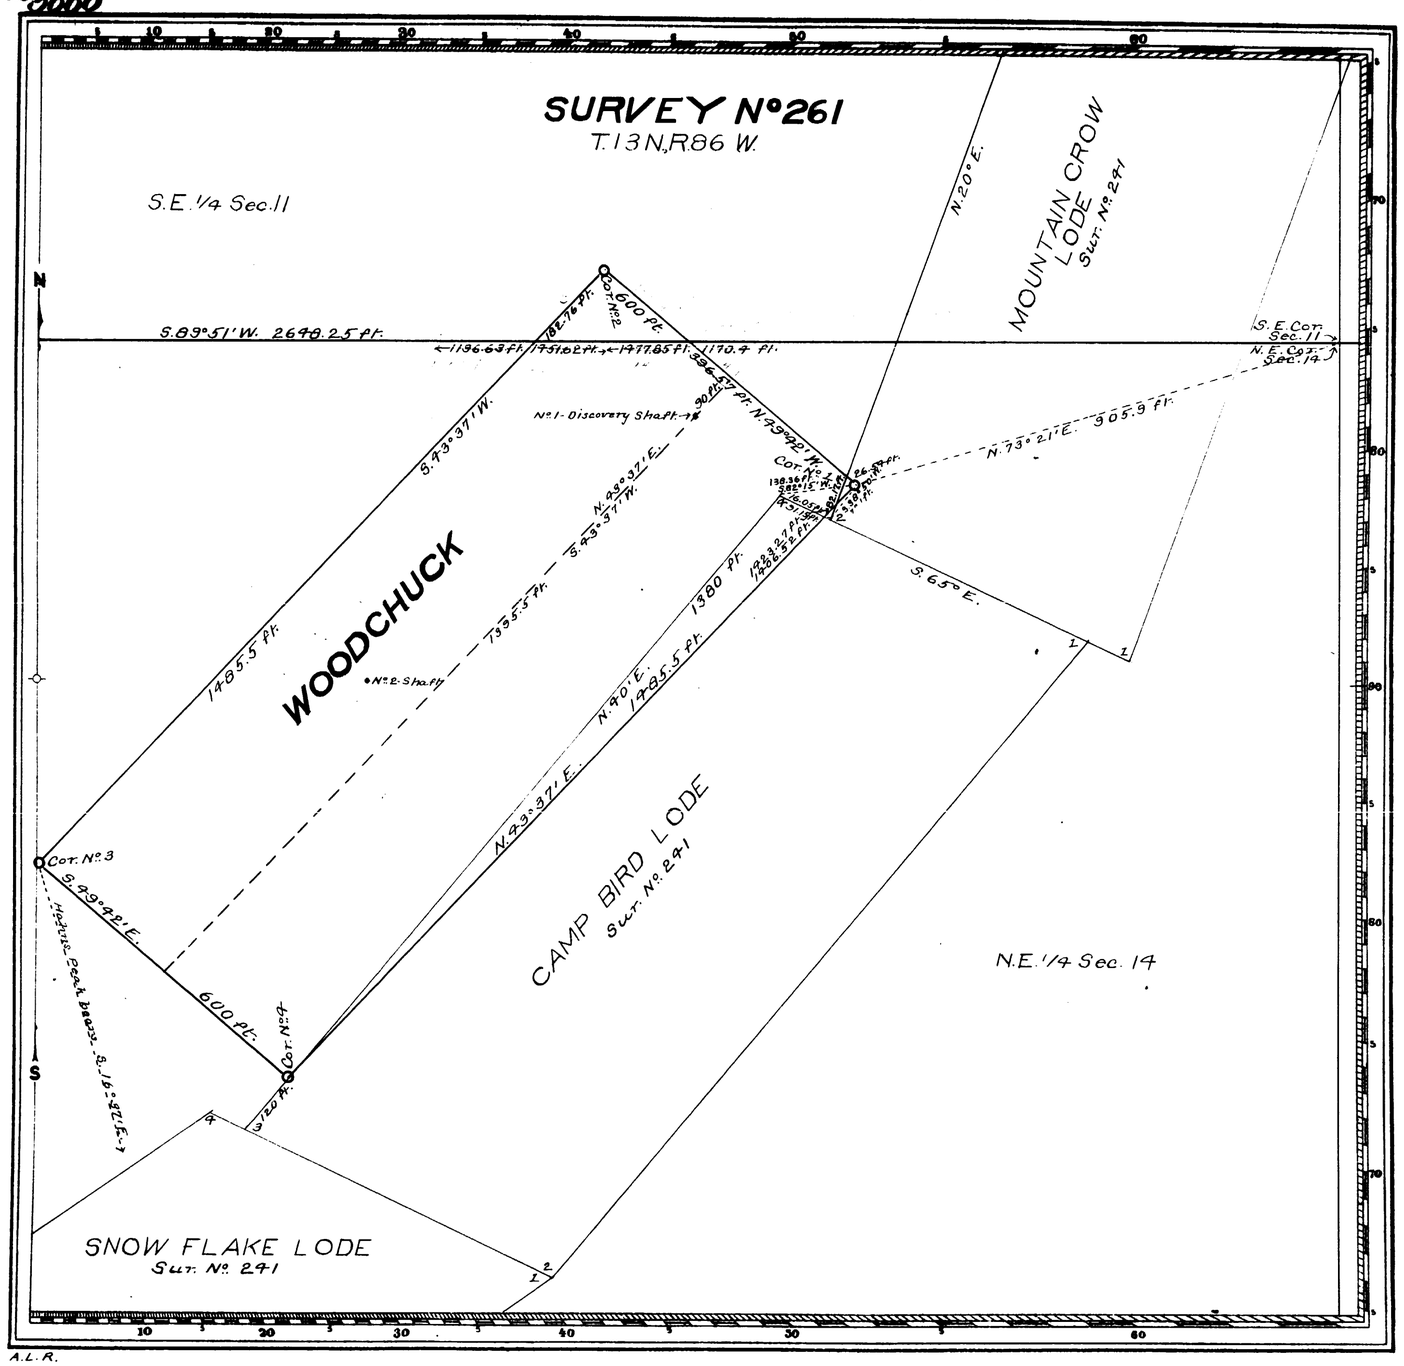

Claim Located as Amended September 14, 1903

Mineral Survey Nº 261

Lot Nº

Cheyenne Land District.

PLAT

OF THE CLAIM OF

A G Anderson

KNOWN AS THE

WOODCHUCK

IN BATTLE LAKE MINING DISTRICT,
CARBON COUNTY, WYOMING
Containing an Area of 19.013 Acres.
Scale of 200 Feet to the inch.
Variation 15° 15' E.
SURVEYED OCTOBER 7-9 1903 BY
T. Russell Countryman,
U.S. Deputy Mineral Surveyor,

The Original Field Notes of the Survey of the Mining Claim of
A G Anderson
known as the
WOODCHUCK

from which this plat has been made under my direction have been examined and approved, and are on file in this Office; and I hereby certify that they furnish such an accurate description of said Mining Claim as will, if incorporated into a patent, serve fully to identify the premises, and that such reference is made therein to natural objects or permanent monuments as will perpetuate, and fix the locus thereof.

I further certify that Five Hundred Dollars worth of labor has been expended or improvements made upon said Mining Claim by claimant or his grantors, and that said improvements consist of
The Discovery Shaft and one Shaft

that the location of said improvements is correctly shown upon this plat, and that no portion of said labor or improvements has been included in the estimate of expenditures upon any other claim.

And I further certify that this is a correct plat of said Mining Claim made in conformity with said original field notes of the survey thereof, and the same is hereby approved.

U.S. Surveyor General's Office
Cheyenne, Wyoming
October 24, 1903

Nephew P. Hanson
U.S. Surveyor General for
Wyoming

261

440.
43748
Mar 19 Rec
4.5