M. A. 233 Oct. 7, 1904

3

70

Accession no. 5670

(4-675)

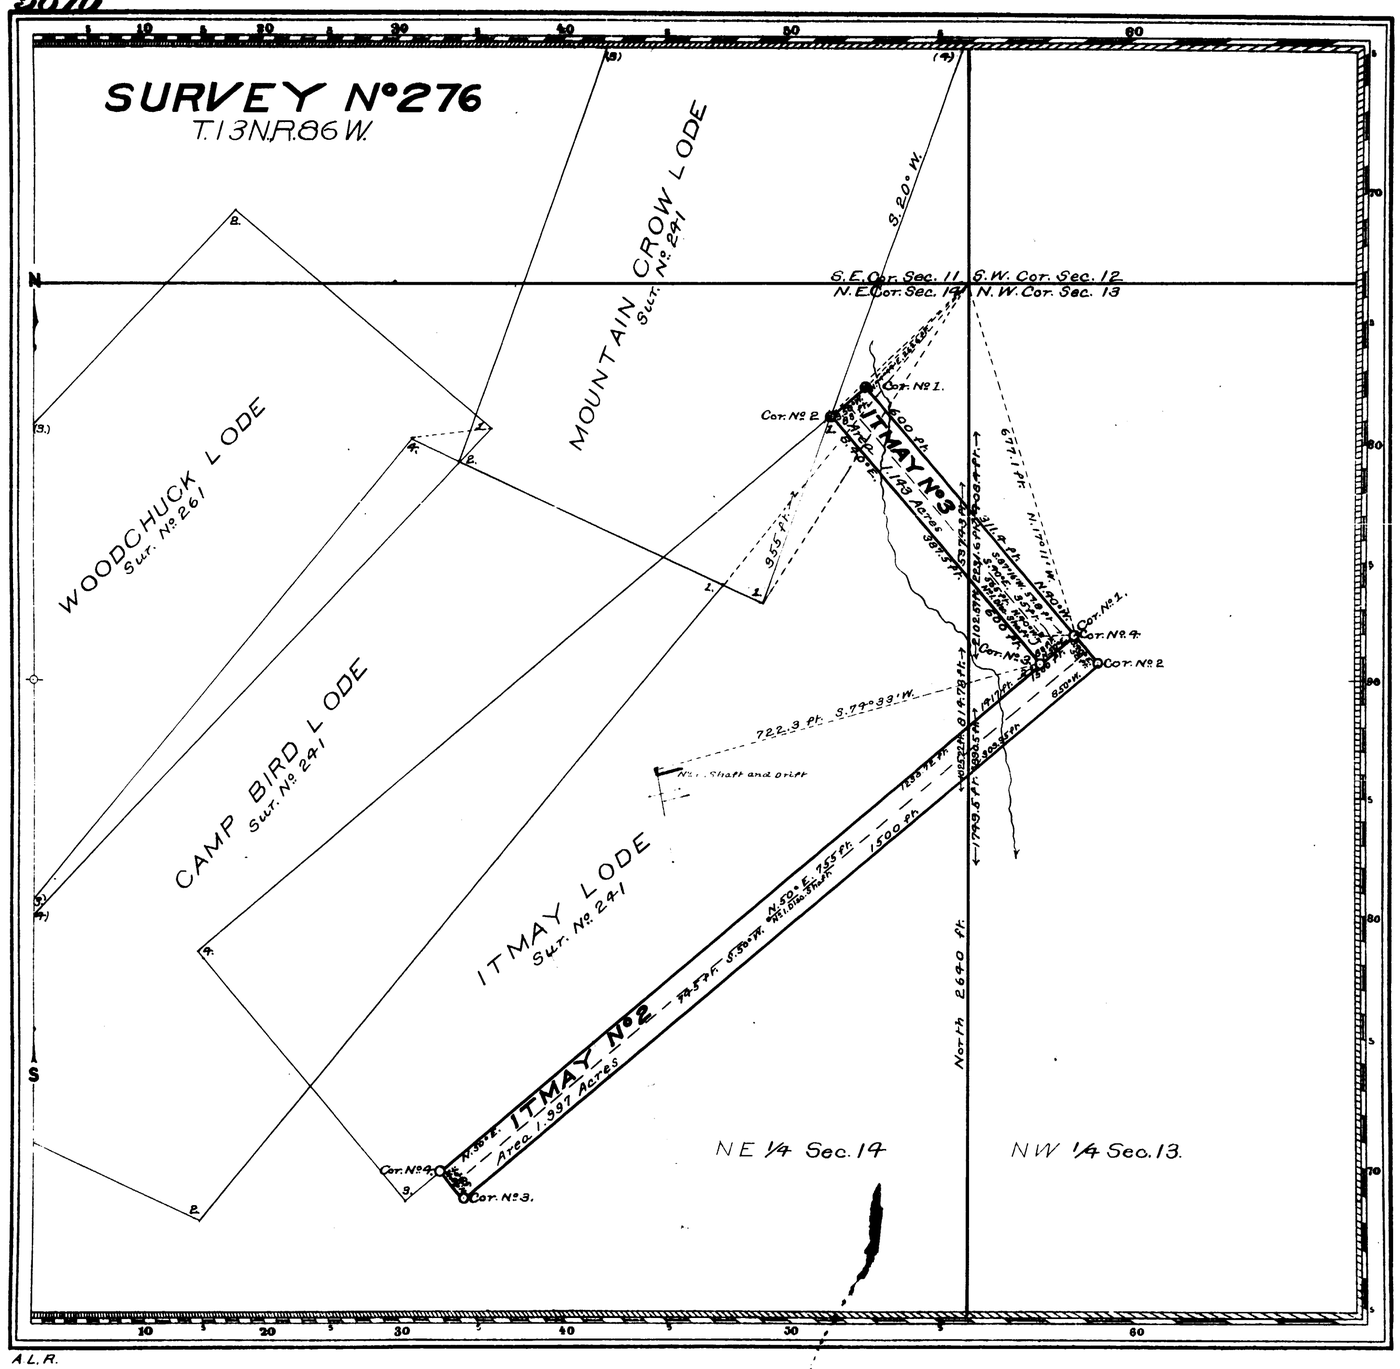

Claim Located Sept 8, and Oct 17, respectively 1903

Mineral Survey N° 276

Lot N°

Cheyenne Land District.

PLAT

OF THE CLAIM OF

The Itmay Group Copper Mining Company

KNOWN AS THE

ITMAY N°2 AND ITMAY N°3 LODES

IN BATTLE LAKE MINING DISTRICT, CARBON COUNTY, WYOMING

Containing an Area of 3.140 Acres.

Scale of 200 Feet to the inch.

Variation 15°20' E.

SURVEYED NOVEMBER 22-27 1903 BY

T. Russell Countryman,

U.S. Deputy Mineral Surveyor,

The Original Field Notes of the Survey of the Mining Claim of The Itmay Group Copper Mining Company known as the ITMAY N°2 AND ITMAY N°3 LODES

from which this plat has been made under my direction, have been examined and approved, and are on file in this Office; and I hereby certify that they furnish such an accurate description of said Mining Claim as will, if incorporated into a patent, serve fully to identify the premises, and that such reference is made therein to natural objects or permanent monuments as will perpetuate and fix the locus thereof.

I further certify that an amount equal to five Hundred Dollars worth of labor has been expended or improvements made, for the benefit of each location, upon said Mining Claim by claimant or its grantors, and that said improvements consist of two discovery shafts, and one shaft and drift

that the location of said improvements is correctly shown upon this plat, and that no portion of said labor or improvements has been included in the estimate of expenditures upon any other claim.

And I further certify that this is a correct plat of said Mining Claim made in conformity with said original field notes of the survey thereof, and the same is hereby approved.

U.S. Surveyor General's Office, Cheyenne, Wyoming, January 4, 1904

Stephen P. Hanson
U.S. Surveyor General for Wyoming

276

V-19
44384
June 8, 09
45