3

97

(4-675)

5671

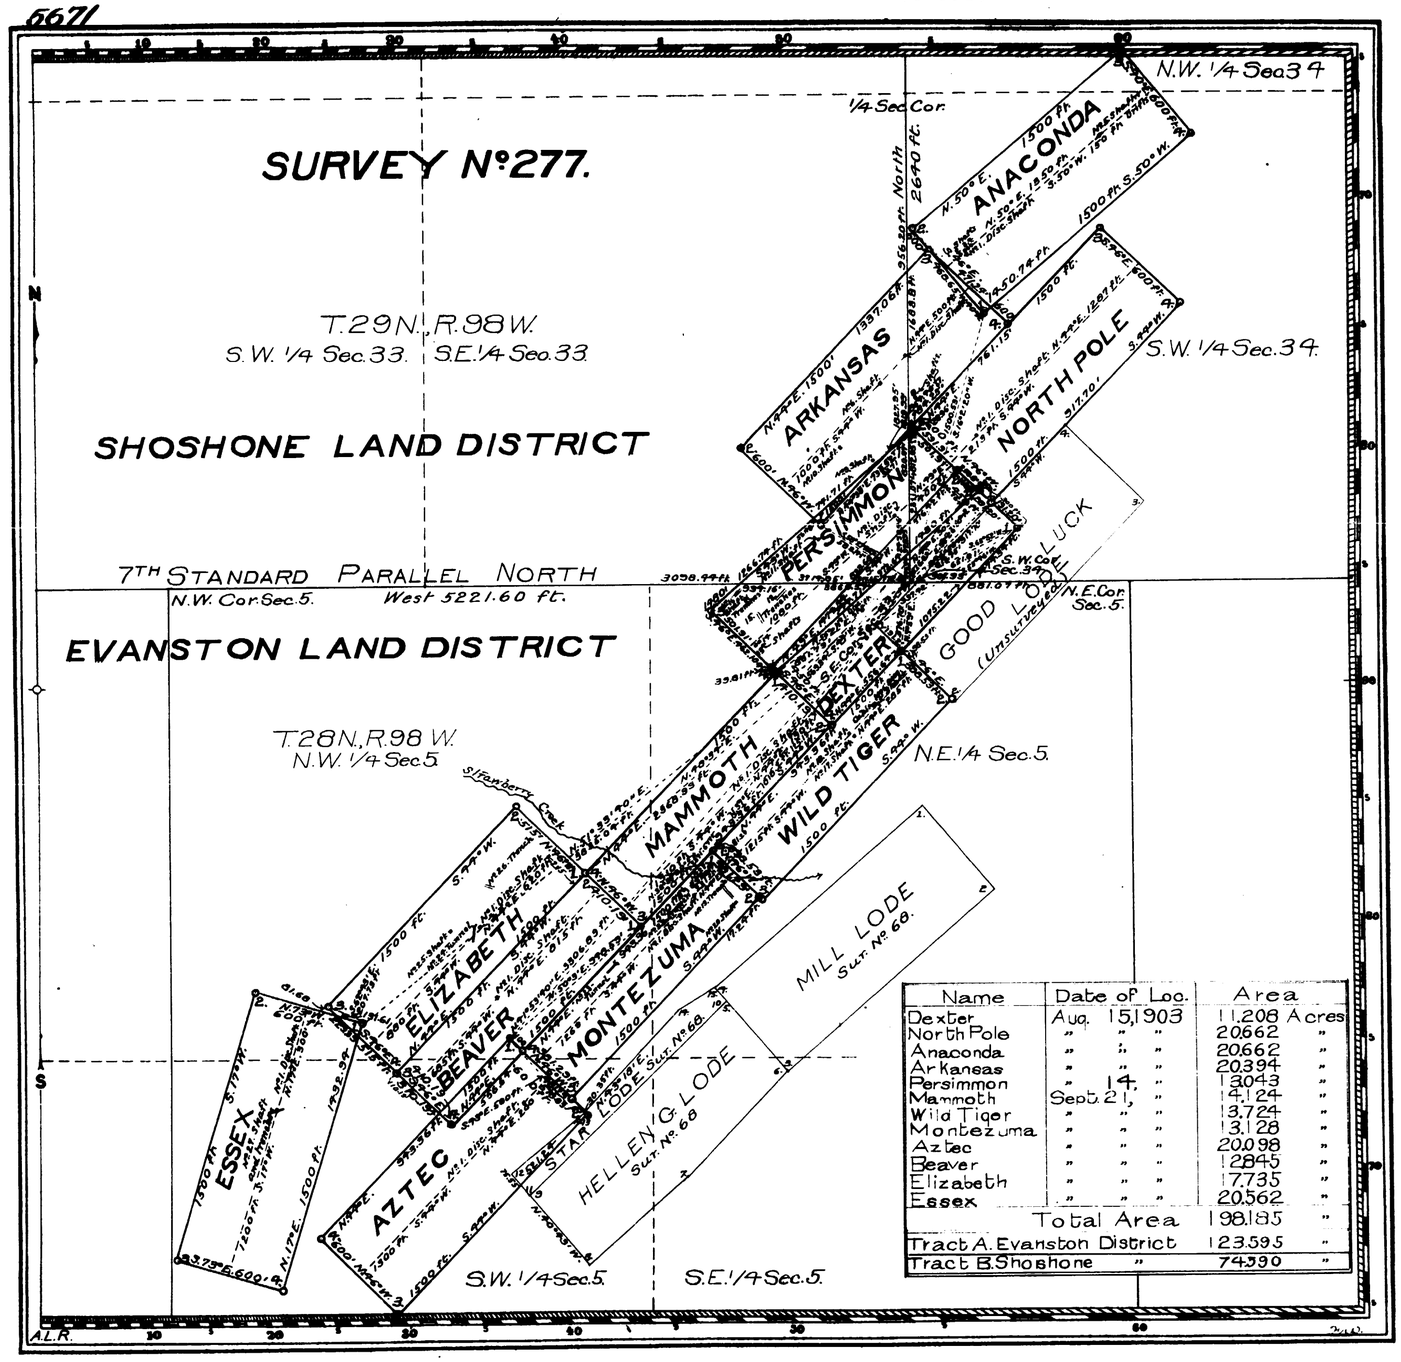

Name	Date of Loc.	Area
Dexter	Aug. 15, 1903	11.208 Acres
North Pole	" " "	20.662 "
Anaconda	" " "	20.662 "
Arkansas	" " "	20.394 "
Persimmon	" 14. "	13.043 "
Mammoth	Sept. 21, "	14.124 "
Wild Tiger	" " "	13.724 "
Montezuma	" " "	13.128 "
Aztec	" " "	20.098 "
Beaver	" " "	12.845 "
Elizabeth	" " "	17.735 "
Essex	" " "	20.562 "
Total Area		198.185 "
Tract A. Evanston District		123.595 "
Tract B. Shoshone "		74.590 "

Claim Located See Table 190

Mineral Survey No. 277.

Lot No.

Evanston and Shoshone Land Districts.

PLAT

OF THE CLAIM OF

The Dexter Mining and Development Company

KNOWN AS THE

Dexter et al. Lodes

IN AN UNORGANIZED MINING DISTRICT, FREMONT COUNTY, WYOMING

Containing an Area of 198.185 Acres.

Scale of 600 Feet to the inch.

Variation 16° 30' E.

SURVEYED JULY 18 – 23 1904 BY

George F. Ober U.S. Deputy Mineral Surveyor,

The Original Field Notes of the Survey of the Mining Claim of The Dexter Mining and Development Company known as the

Dexter et al. Lodes

from which this plat has been made under my direction, have been examined and approved, and are on file in this Office; and I hereby certify that they furnish such an accurate description of said Mining Claim as will, if incorporated into a patent, serve fully to identify the premises, and that such reference is made therein to natural objects or permanent monuments as will perpetuate and fix the locus thereof.

I further certify that Five Hundred Dollars worth of labor has been expended or improvements made upon said Mining Claim by claimant or its grantors, and that said improvements consist of 12 discovery shafts, 16 shafts, 5 trenches, 2 tunnels, 1 shaft with drifts and 2 shafts with trenches

that the location of said improvements is correctly shown upon this plat, and that no portion of said labor or improvements has been included in the estimate of expenditures upon any other claim.

And I further certify that this is a correct plat of said Mining Claim made in conformity with said original field notes of the survey thereof, and the same is hereby approved.

U.S. Surveyor General's Office. Alpheus P. Hanson

Cheyenne Wyoming U.S. Surveyor General for Wyoming

September 30, 1904

277

Lander

30
Dec 20, 1905
4306
30

Evanston

Dec. 20, 1905
43057