3

74

V

(Accession No.) 5673

(4-675)

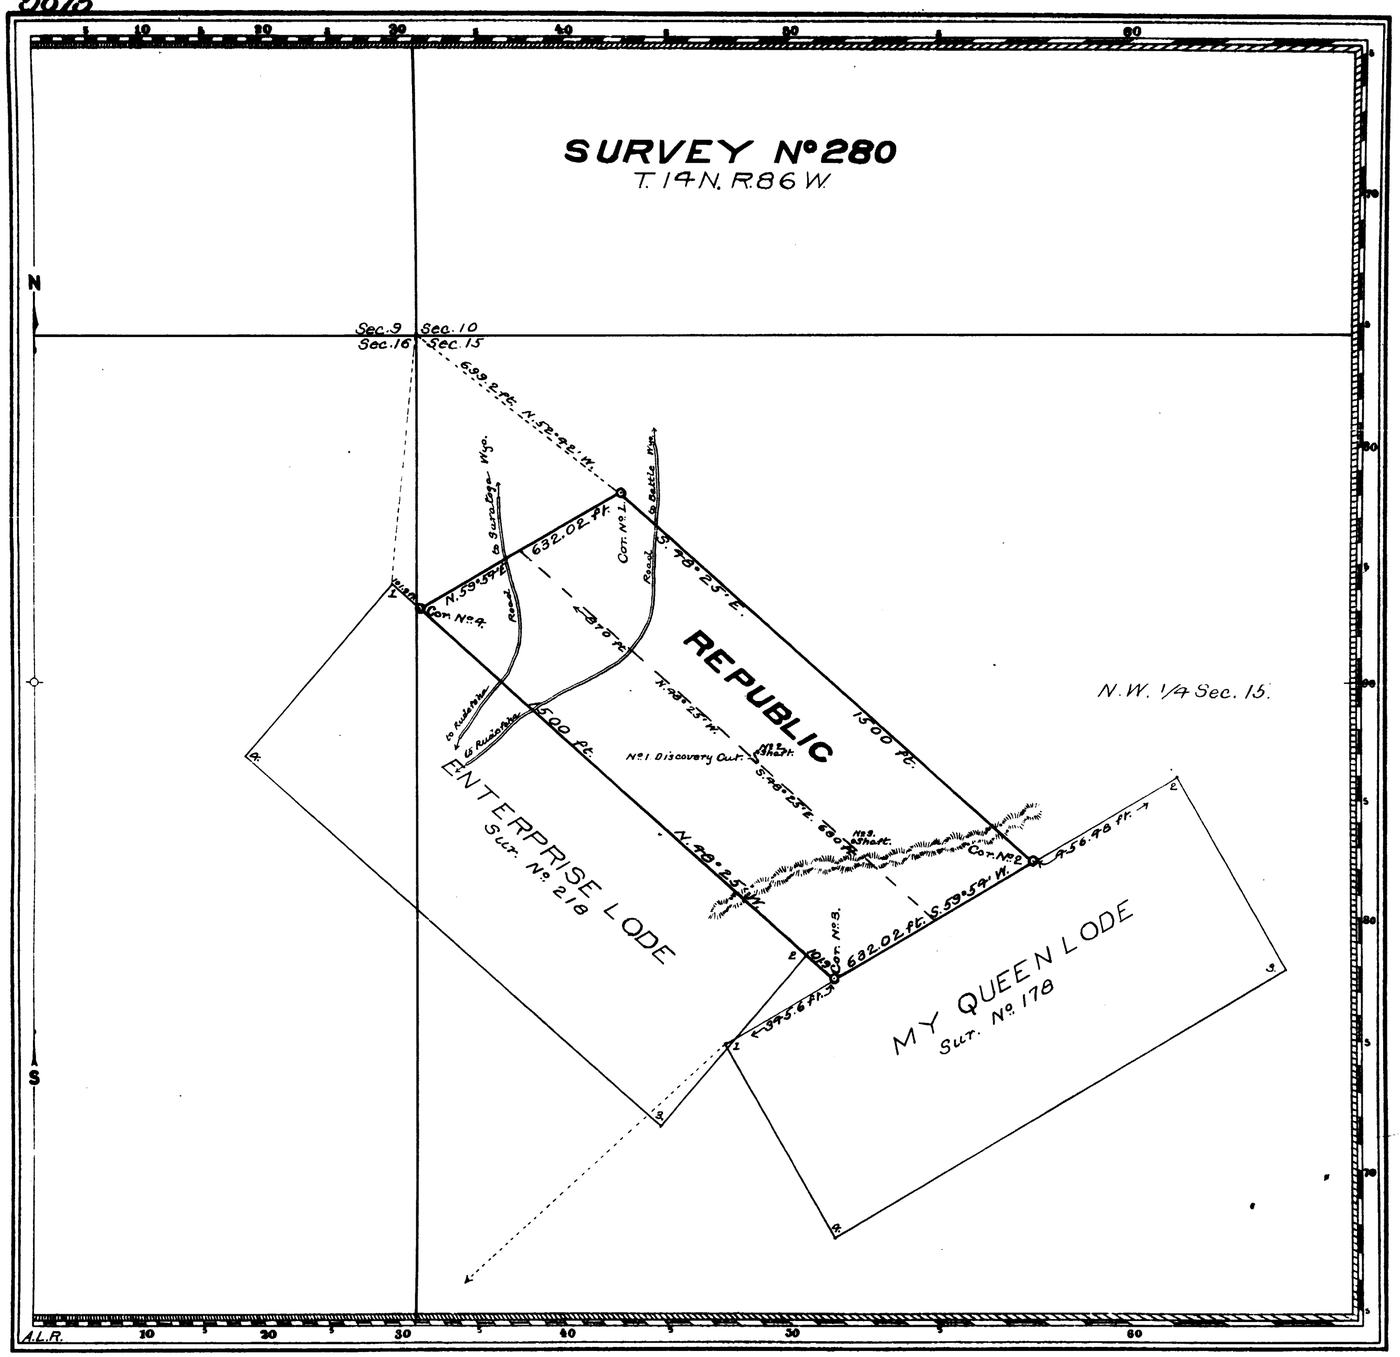

Claim Located December 19 1903

Mineral Survey No. 280

Lot No.

Cheyenne Land District.

PLAT

OF THE CLAIM OF

M.F. Whelan

KNOWN AS THE

REPUBLIC LODE

IN BATTLE LAKE MINING DISTRICT,
CARBON COUNTY, WYOMING.
Containing an Area of 20.661 Acres.
Scale of 300 Feet to the inch.
Variation 15°30' E.
SURVEYED JANUARY 2 1904 BY
Robert Z. McCoy,
U.S. Deputy Mineral Surveyor,

The Original Field Notes of the Survey of the Mining Claim of M.F. Whelan known as the

REPUBLIC LODE

from which this plat has been made under my direction, have been examined and approved, and are on file in this Office; and I hereby certify that they furnish such an accurate description of said Mining Claim as will, if incorporated into a patent, serve fully to identify the premises, and that such reference is made therein to natural objects or permanent monuments as will perpetuate and fix the locus thereof.

I further certify that Five Hundred Dollars worth of labor has been expended or improvements made upon said Mining Claim by claimant and his grantors, and that said improvements consist of the discovery cut and two shafts

that the location of said improvements is correctly shown upon this plat, and that no portion of said labor or improvements has been included in the estimate of expenditures upon any other claim.

And I further certify that this is a correct plat of said Mining Claim made in conformity with said original field notes of the survey thereof, and the same is hereby approved.

U.S. Surveyor General's Office
Cheyenne Wyoming
February 24, 1904

John W. Hanson
U.S. Surveyor General for Wyoming

N.B.P.

280

ENT. NO. ..... NOTES
FOL. NO. ..... V .....
CERT. NO. 56 P .....