3

(4-675)

82
V

accession no. 6680

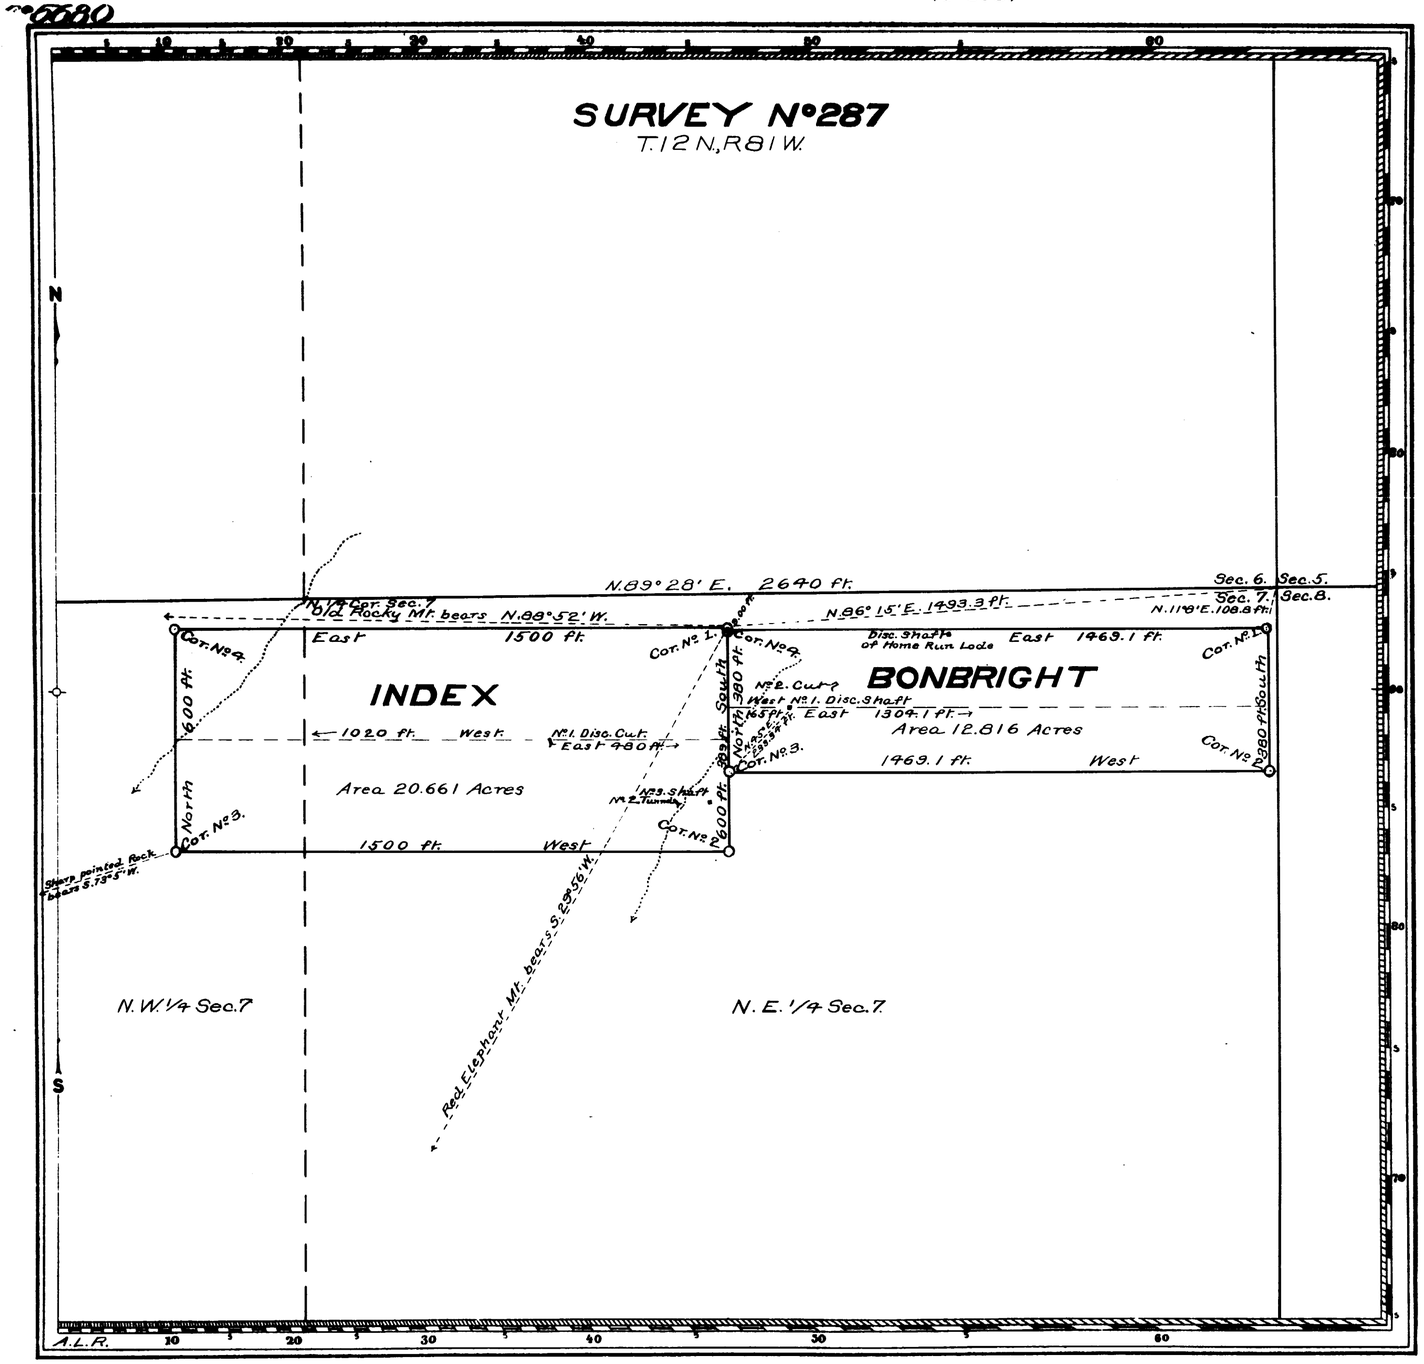

Claim Located as amended February 4, 1904

Mineral Survey No. 287

Lot No.

Cheyenne Land District.

PLAT

OF THE CLAIM OF

The Illinois Copper Mining & Milling Company

KNOWN AS THE

BONBRIGHT AND INDEX LODES

IN UPPER PLATTE MINING DISTRICT, CARBON COUNTY, WYOMING

Containing an Area of 33.477 Acres.

Scale of 300 Feet to the inch.

Variation 15°25'E – 16°45'E

SURVEYED FEBRUARY 23–24 1904 BY

Robert Z. McCoy,

U.S. Deputy Mineral Surveyor,

The Original Field Notes of the Survey of the Mining Claim of The Illinois Copper Mining & Milling Company known as the

BONBRIGHT AND INDEX LODES

from which this plat has been made under my direction, have been examined and approved, and are on file in this Office; and I hereby certify that they furnish such an accurate description of said Mining Claim as will, if incorporated into a patent, serve fully to identify the premises, and that such reference is made therein to natural objects or permanent monuments as will perpetuate and fix the locus thereof.

I further certify that an amount equal to Five Hundred Dollars worth of labor has been expended or improvements made for the benefit of each lode upon said Mining Claim by claimant or its grantor, and that said improvements consist of one discovery shaft one discovery cut, one tunnel, one shaft and one cut

that the location of said improvements is correctly shown upon this plat, and that no portion of said labor or improvements has been included in the estimate of expenditures upon any other claim.

And I further certify that this is a correct plat of said Mining Claim made in conformity with said original field notes of the survey thereof, and the same is hereby approved.

U.S. Surveyor General's Office
Cheyenne, Wyoming
April 6, 1904

Arthur P. Hanson
U.S. Surveyor General for Wyoming

H.B.P.

250
June 8, 1907
45502
197

287