4

14
V

(4-675)

5689

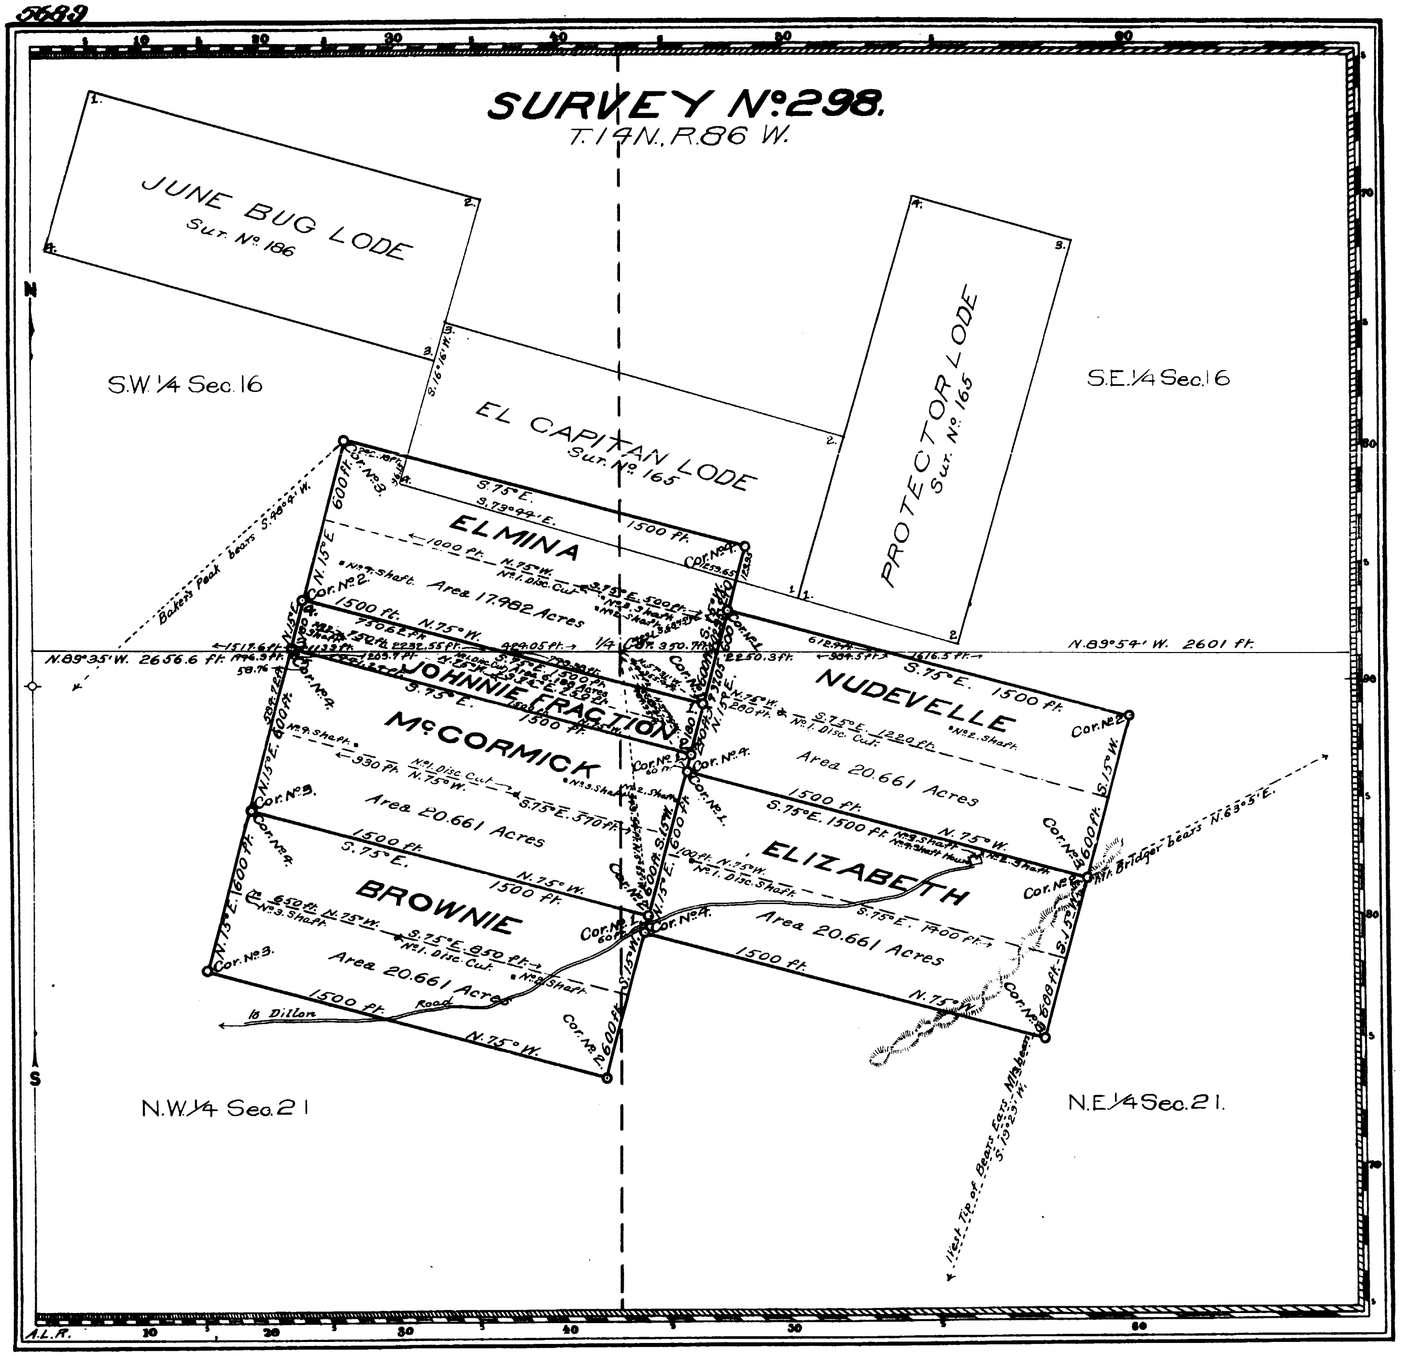

Claim Located as amended July 30, 1904

Mineral Survey No. 298.

Lot No.
Cheyenne Land District.

PLAT

OF THE CLAIM OF

Rudefeha Mining Company

KNOWN AS THE

ELMINA, JOHNNIE FRACTION, McCORMICK, BROWNIE, NUDEVELLE AND ELIZABETH LODES

IN BATTLE LAKE MINING DISTRICT,
CARBON COUNTY, WYOMING

Containing an Area of 106.324 Acres.

Scale of 400 Feet, to the inch.

Variation 15° 20' E.

SURVEYED SEPTEMBER 22 OCTOBER 24, 1904 BY
Robert Z. McCoy,
U.S. Deputy Mineral Surveyor,

The Original Field Notes of the Survey of the Mining Claim of
Rudefeha Mining Company
known as the

Elmina, Johnnie Fraction, McCormick, Brownie, Nudevelle and Elizabeth Lodes

from which, this plat has been made under my direction, have been examined and approved, and are on file in this office; and I hereby certify that they furnish such an accurate description of said Mining Claim as will, if incorporated into a patent, serve fully to identify the premises, and that such reference is made therein to natural objects or permanent monuments as will perpetuate and fix the locus thereof.

I further certify that Five Hundred Dollars worth of labor has been expended, or improvements made, upon said Mining Claim by claimant or its grantors, and that said improvements consist of

(an amount equal to) for the benefit of each claimant

5 discovery cuts, 1 discovery shaft, 12 shafts and 1 shaft house.

that the location of said improvements is correctly shown upon this plat, and that no portion of said labor or improvements has been included in the estimate of expenditures upon any other claim.

And I further certify that this is a correct plat of said Mining Claim made in conformity with said original field notes of the survey thereof, and the same is hereby approved.

U.S. Surveyor General's Office
Cheyenne, Wyoming
November 25, 1904

Thomas P. Hanson
U.S. Surveyor General for
Wyoming

298

215
April 18, 1906
43383
57-61