4

54-107

(4-675)

25

5697

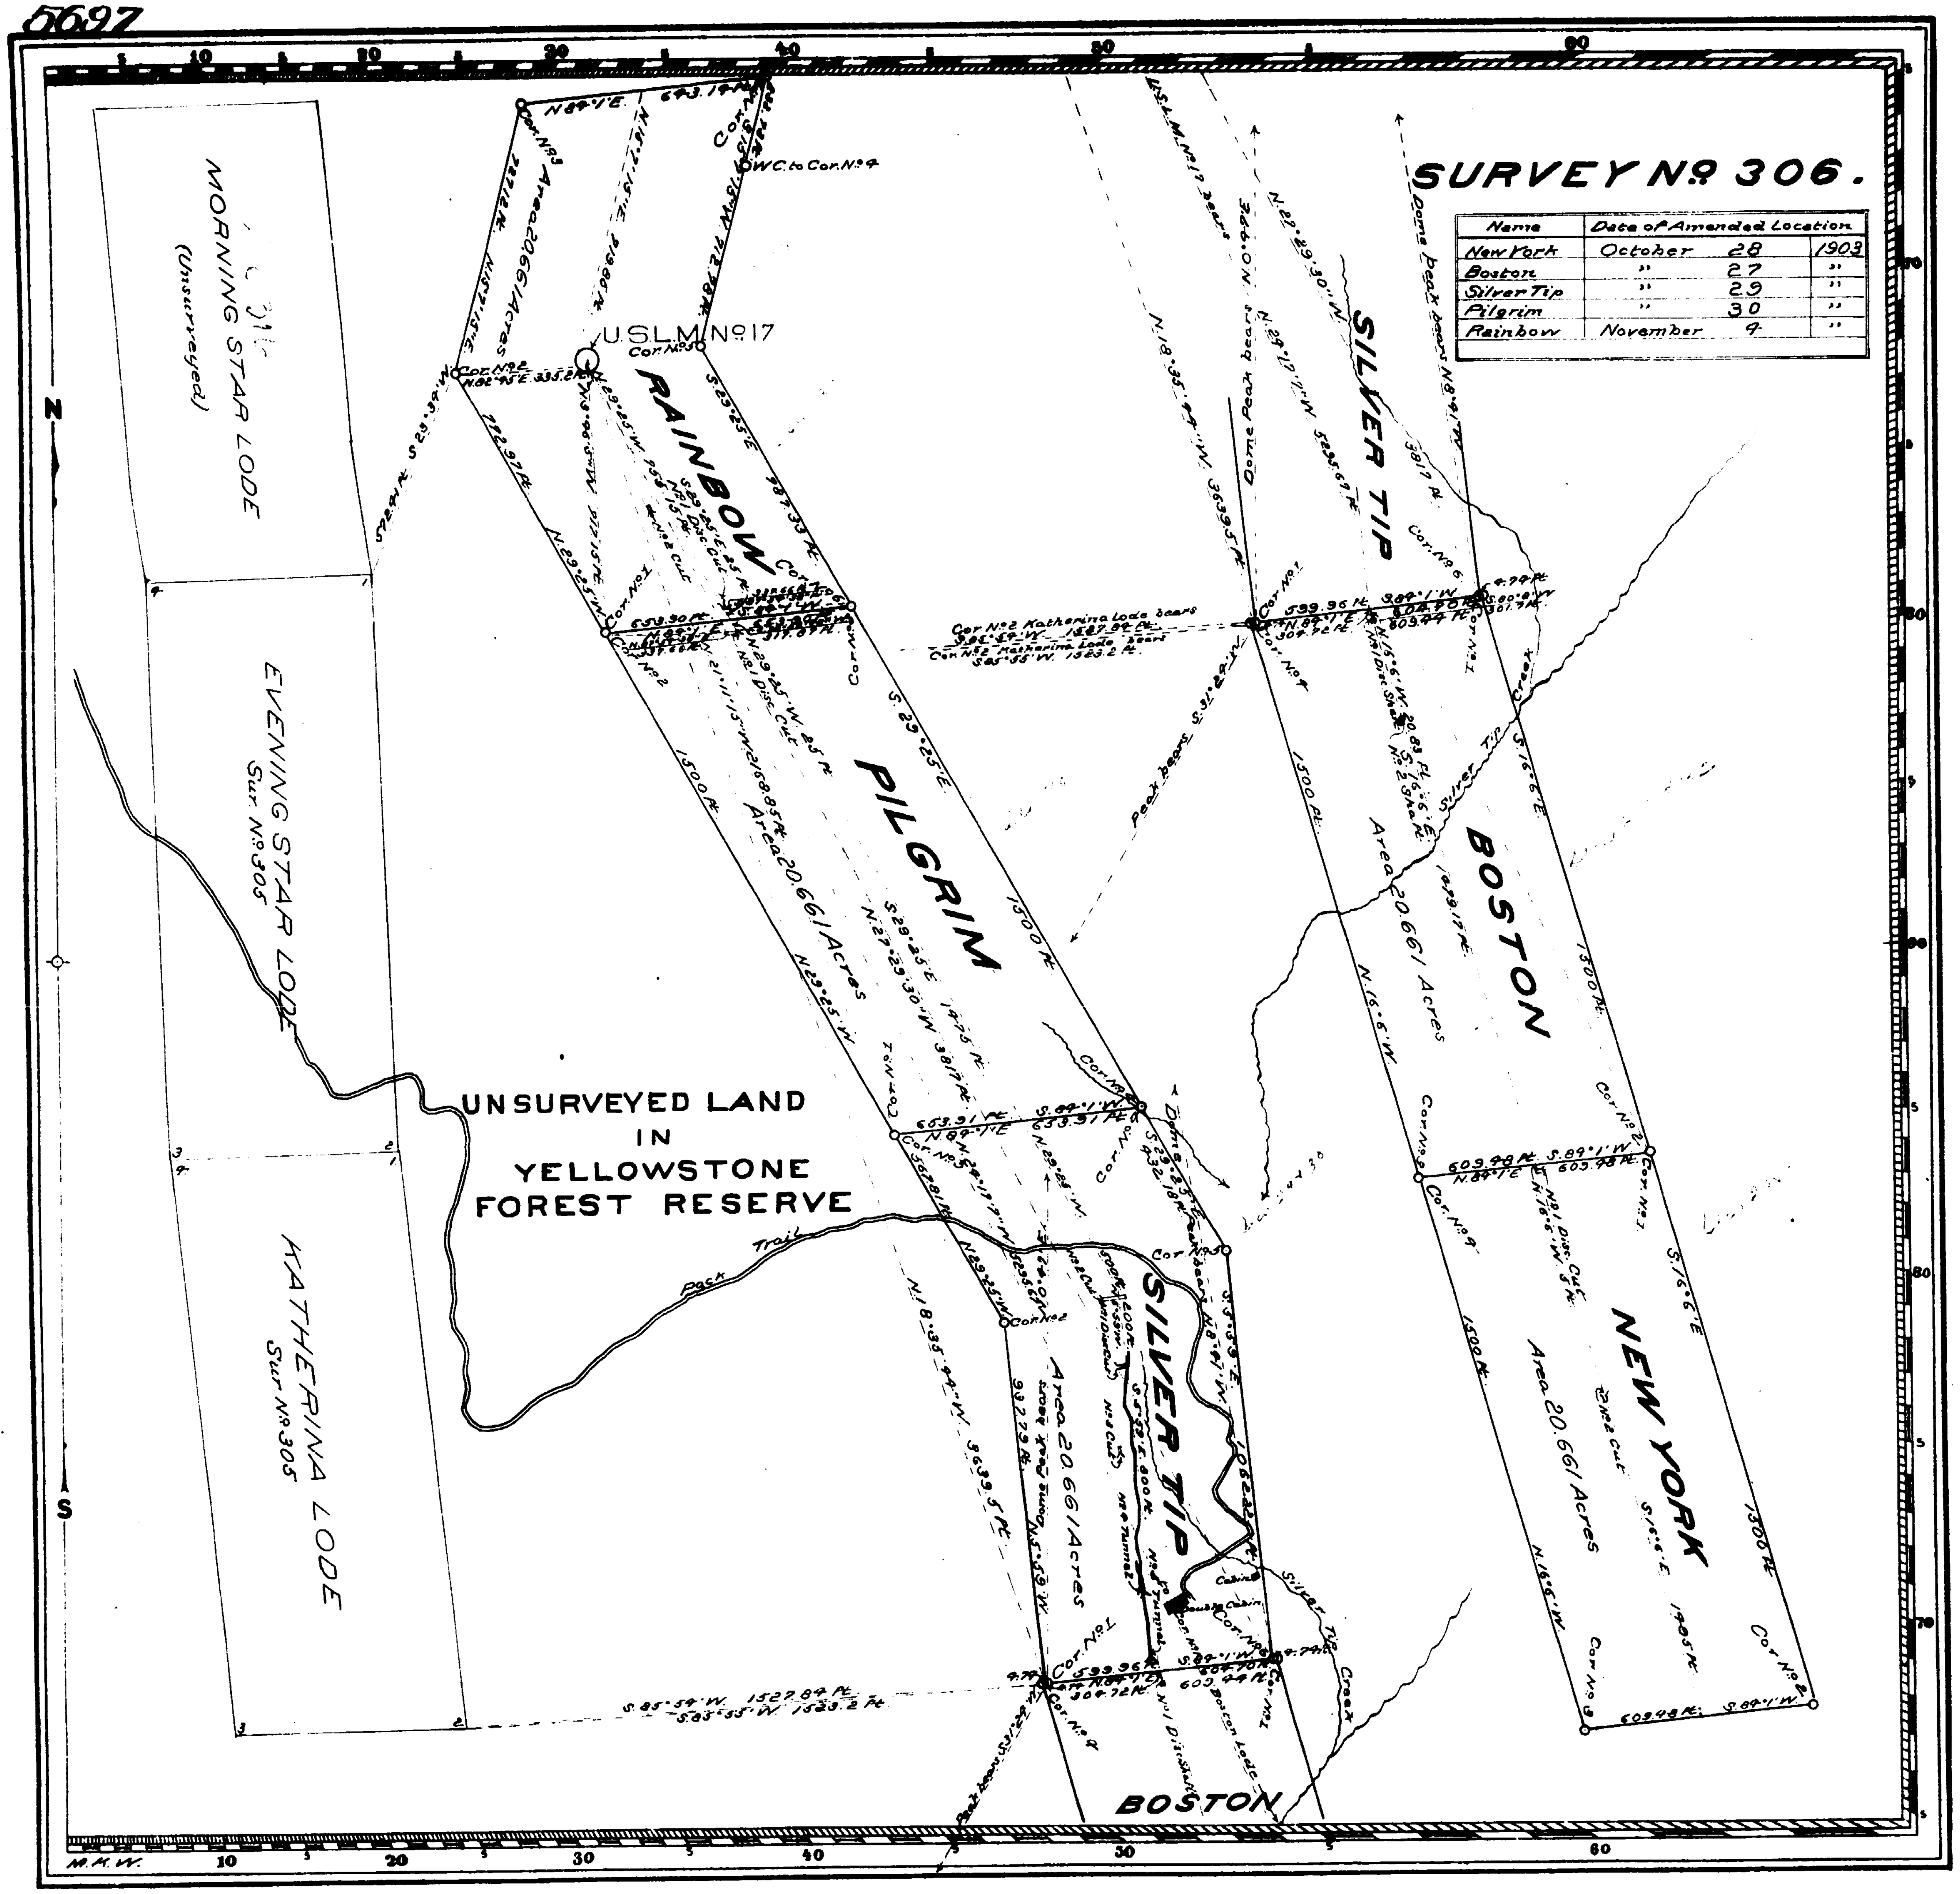

Name	Date of Amended Location		
New York	October	28	1903
Boston	"	27	"
Silver Tip	"	29	"
Pilgrim	"	30	"
Rainbow	November	9	"

Claim Located (See table) 190

Mineral Survey Nº 306

Lot Nº

Shoshone **Land District.**

PLAT

OF THE CLAIM OF

The Sunlight Copper Mining Company

KNOWN AS THE

NEW YORK, BOSTON, SILVER TIP, PILGRIM AND RAINBOW LODES

IN SUNLIGHT (Unorganized) **MINING DISTRICT,**

BIG HORN **COUNTY,** WYOMING

Containing an Area of 103.305 *Acres.*

Scale of 400 *Feet to the inch.*

Variation 19°26'-19°50'E

SURVEYED SEPTEMBER 19-28 1904 **BY**

Russell Kimball,

U.S. Deputy Mineral Surveyor,

The Original Field Notes of the Survey of the Mining Claim of The Sunlight Copper Mining Company *known as the* NEW YORK, BOSTON, SILVER TIP, PILGRIM AND RAINBOW LODES

from which this plat has been made under my direction, have been examined and approved, and are on file in this Office; and I hereby certify that they furnish such an accurate description of said Mining Claim as will, if incorporated into a patent, serve fully to identify the premises, and that such reference is made therein to natural objects or permanent monuments as will perpetuate and fix the locus thereof.

I further certify that an amount equal to *Five Hundred Dollars worth of labor has been expended or improvements made* for the benefit of each location *upon said Mining Claim by claimant or* its *grantors, and that said improvements consist of*

4 discovery cuts, 1 discovery shaft, 4 cuts, 1 shaft and 2 tunnels

that the location of said improvements is correctly shown upon this plat, and that no portion of said labor or improvements has been included in the estimate of expenditures upon any other claim.

And I further certify that this is a correct plat of said Mining Claim made in conformity with said original field notes of the survey thereof, and the same is hereby approved.

U.S. Surveyor General's Office, Alpheus P. Hanson

Cheyenne, Wyoming *U.S. Surveyor General for*

March 27, 1905 Wyoming

306

Oct. 25, 1907.
45287
C. L. No. 335 P.