4

32

V

(4-675)

5698

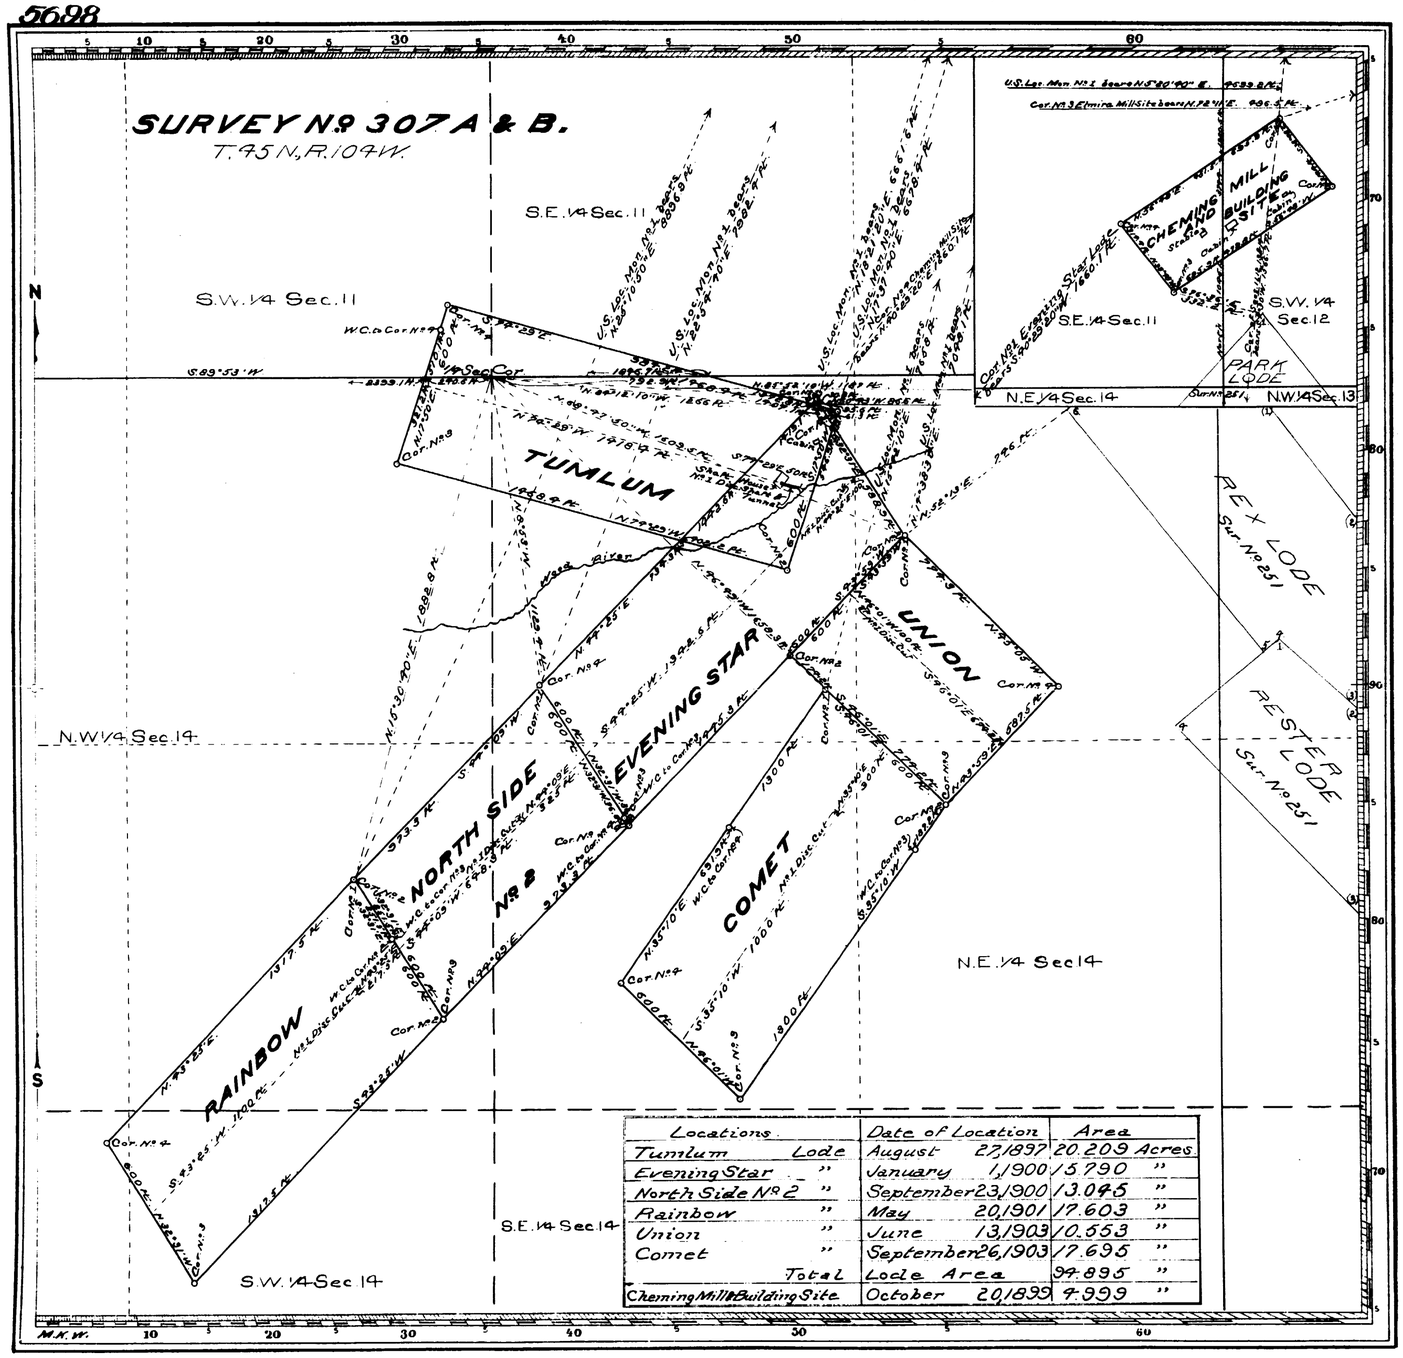

Locations		Date of Location	Area	
Tumlum	Lode	August 27, 1897	20.209	Acres
Evening Star	"	January 1, 1900	15.790	"
North Side No. 2	"	September 23, 1900	13.045	"
Rainbow	"	May 20, 1901	17.603	"
Union	"	June 13, 1903	10.553	"
Comet	"	September 26, 1903	17.695	"
	Total	Lode Area	94.895	"
Cheming Mill & Building Site		October 20, 1899	4.999	"

Claim Located (See table) 190

Mineral Survey No. 307 A & B

Lot No.

Shoshone Land District.

PLAT

OF THE CLAIM OF

Wyoming Mining Company

KNOWN AS THE

TUMLUM, EVENING STAR, NORTH SIDE No. 2, RAINBOW, UNION & COMET LODES & CHEMING MILL & BUILDING SITE

IN WOOD RIVER MINING DISTRICT,

BIG HORN COUNTY, WYOMING

Containing an Area of 94.895 Acres Lode, 4.999 Acres Mill Site.

Scale of 900 feet to the inch.

Variation 17° 50' E

SURVEYED SEPTEMBER 28, DECEMBER 15, 1904 BY

Albert B. Gidley

U.S. Deputy Mineral Surveyor,

The Original Field Notes of the Survey of the Mining Claim of Wyoming Mining Company known as the TUMLUM, EVENING STAR, NORTH SIDE No. 2, RAINBOW, UNION AND COMET LODES AND CHEMING MILL AND BUILDING SITE from which this plat has been made under my direction have been examined and approved, and are on file in this Office; and I hereby certify that they furnish such an accurate description of said Mining Claim as will, if incorporated into a patent, serve fully to identify the premises, and that such reference is made therein to natural objects or permanent monuments as will perpetuate and fix the locus thereof.

I further certify that an amount equal to Five Hundred Dollars worth of labor has been expended or improvements made upon said Mining Claim by claimant for the benefit of each lode claim or their grantors, and that said improvements consist of

1 discovery tunnel and shaft and 5 discovery cuts

that the location of said improvements is correctly shown upon this plat, and that no portion of said labor or improvements has been included in the estimate of expenditures upon any other claim.

And I further certify that this is a correct plat of said Mining Claim made in conformity with said original field notes of the survey thereof, and the same is hereby approved.

U.S. Surveyor General's Office
Cheyenne, Wyoming
June 20 1905

Stephen P. Hanson
U.S. Surveyor General for Wyoming.

307