4

(4-675)

5203

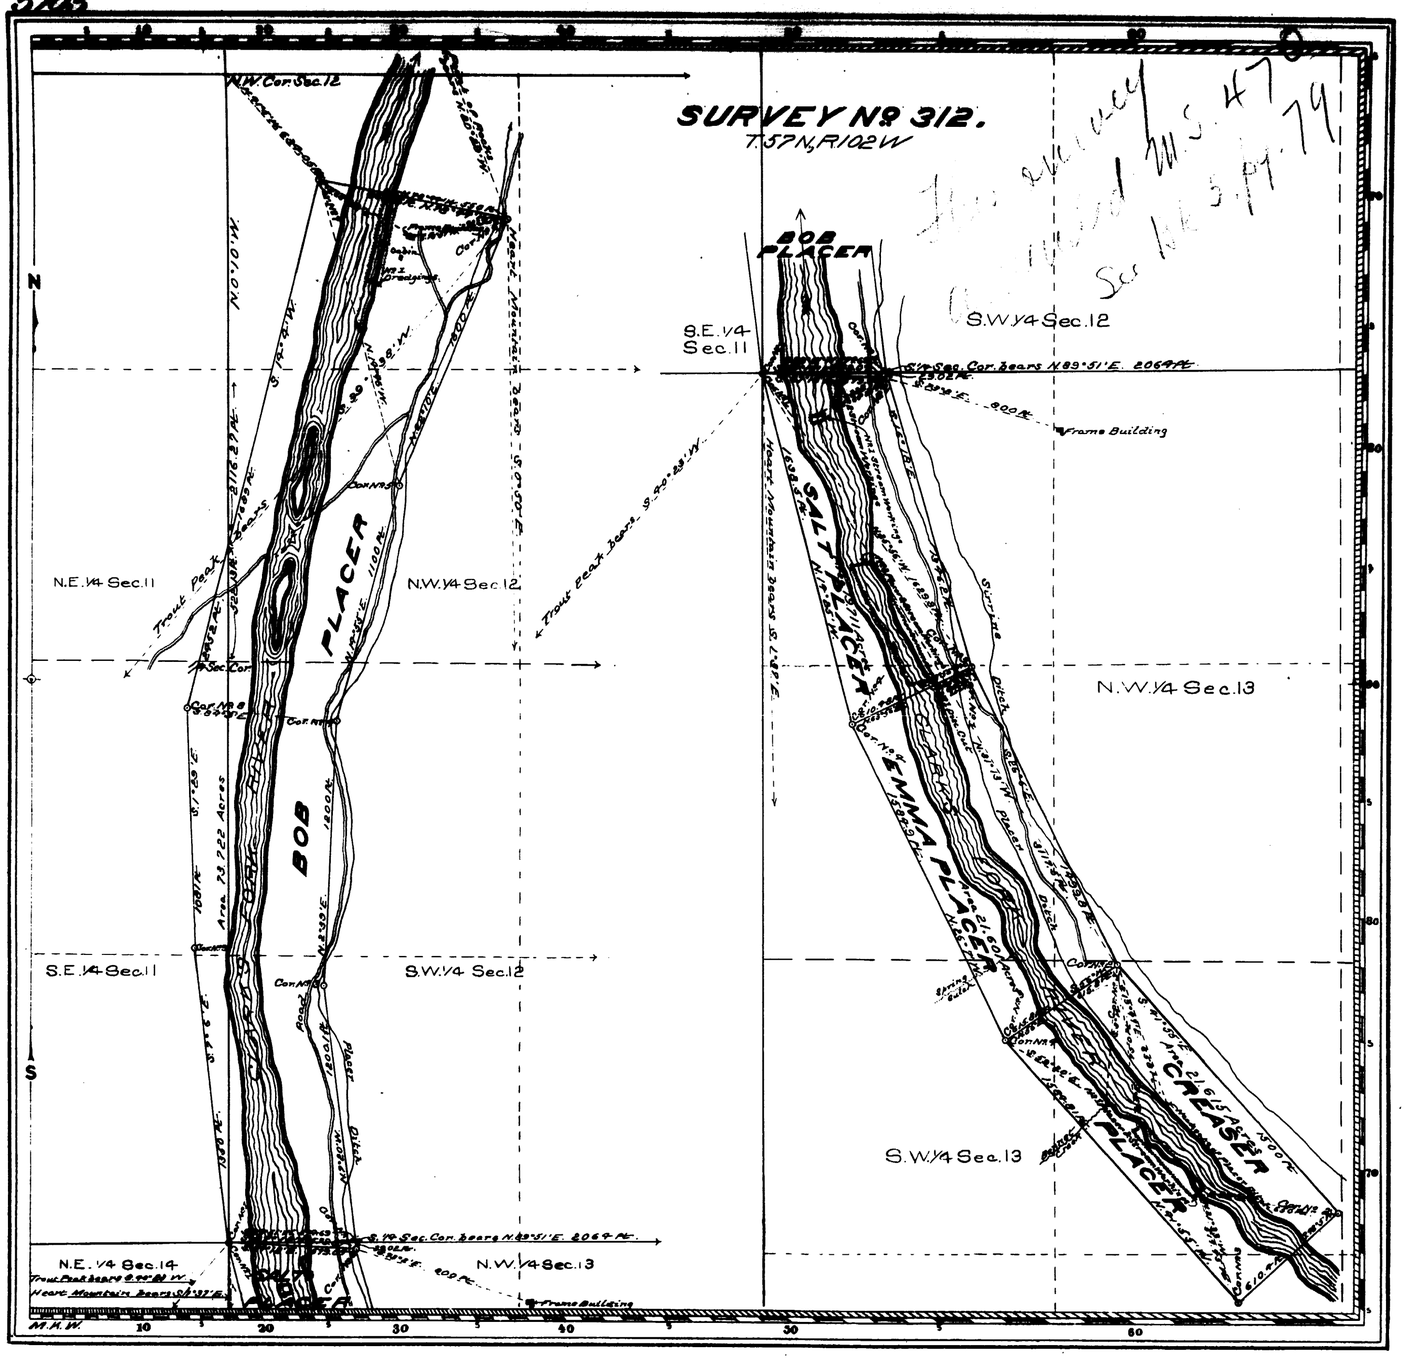

Claim Located as amended September 26, 1903

Mineral Survey No. 312

Lot No.

Shoshone Land District.

PLAT

OF THE CLAIM OF

Charles Dietrich

KNOWN AS THE

BOB, SALT, EMMA AND CREASER PLACERS

IN AN UNORGANIZED MINING DISTRICT,

BIG HORN COUNTY, WYOMING

Containing an Area of 136.649 Acres.

Scale of 500 Feet to the inch.

Variation 18° 43' E

SURVEYED OCTOBER 14-17 1904 BY

Russell Kimball,

U.S. Deputy Mineral Surveyor,

The Original Field Notes of the Survey of the Mining Claim of Charles Dietrich, known as the BOB, SALT, EMMA AND CREASER PLACERS from which this plat has been made under my direction, have been examined and approved, and are on file in this office; and I hereby certify that they furnish such an accurate description of said Mining Claim as will, if incorporated into a patent, serve fully to identify the premises, and that such reference is made therein to natural objects or permanent monuments as will perpetuate and fix the locus thereof.

I further certify that five hundred Dollars worth of labor has been expended or improvements made upon said Mining Claim by claimant or his grantors, and that said improvements consist of dredging machinery, 1 dredgings, 2 stream workings, 1 discovery cut, 1 placer ditch and 2 placer and stream workings. that the location of said improvements is correctly shown upon this plat, and that no portion of said labor or improvements has been included in the estimate of expenditures upon any other claim.

And I further certify that this is a correct plat of said Mining Claim made in conformity with said original field notes of the survey thereof, and the same is hereby approved.

U.S. Surveyor General's Office, Cheyenne, Wyoming, April 28, 1905

Thomas P. Hamon, U.S. Surveyor General for Wyoming

312

ENTERED..... NOTES

LABELED..... V .....

C. H. R. Amended Survey 130:122 P .....