4

accession no. 5710

(4-675)

19

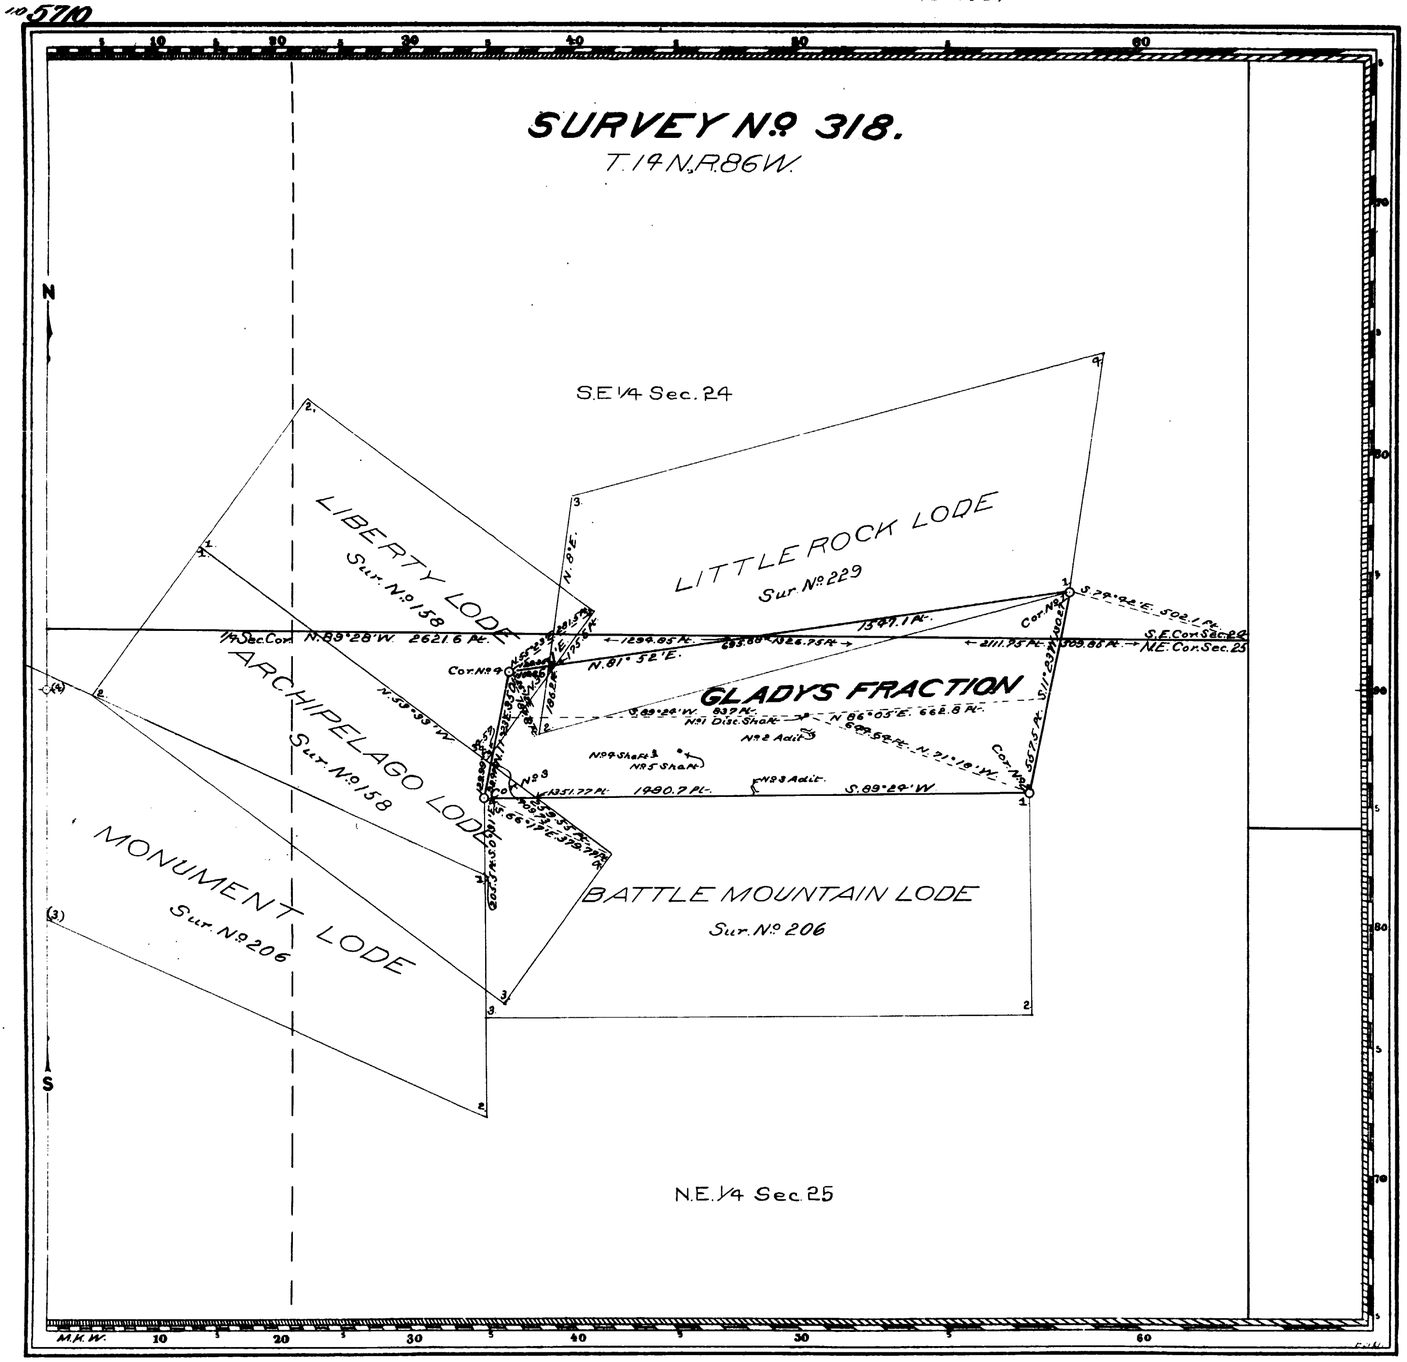

Claim Located as amended November 1, 1904

Mineral Survey No. 318

Lot No.

Cheyenne Land District.

PLAT

OF THE CLAIM OF

Patrick E. Doyle

KNOWN AS THE

GLADYS FRACTION LODE

IN BATTLE LAKE MINING DISTRICT,

CARBON COUNTY, WYOMING

Containing an Area of 11.785 Acres.

Scale of 300 Feet to the inch.

Variation 15° 15' E

SURVEYED NOVEMBER 18-19 1904 BY

T. Russell Countryman,

U.S. Deputy Mineral Surveyor,

The Original Field Notes of the Survey of the Mining Claim of Patrick E. Doyle shown as the

GLADYS FRACTION LODE

from which this plat has been made under my direction, have been examined and approved, and are on file in this Office; and I hereby certify that they furnish such an accurate description of said Mining Claim as will, if incorporated into a patent, serve fully to identify the premises, and that such reference is made therein to natural objects or permanent monuments as will perpetuate, and fix the locus thereof.

I further certify that Five Hundred Dollars worth of labor has been expended, or improvements made upon said Mining Claim by claimant or his grantors, and that said improvements consist of

1 discovery shaft, 2 adits and 2 shafts

that the location of said improvements is correctly shown upon this plat, and that no portion of said labor or improvements has been included in the estimate of expenditures upon any other claim.

And I further certify that this is a correct plat of said Mining Claim made in conformity with said original field notes of the survey thereof; and the same is hereby approved.

U.S. Surveyor General's Office
Cheyenne, Wyoming
December 17, 1904

Robert P. Harmon
U.S. Surveyor General for Wyoming.

318

710
Jan. 24, 1906
43321
65