4

(4-675)

5718

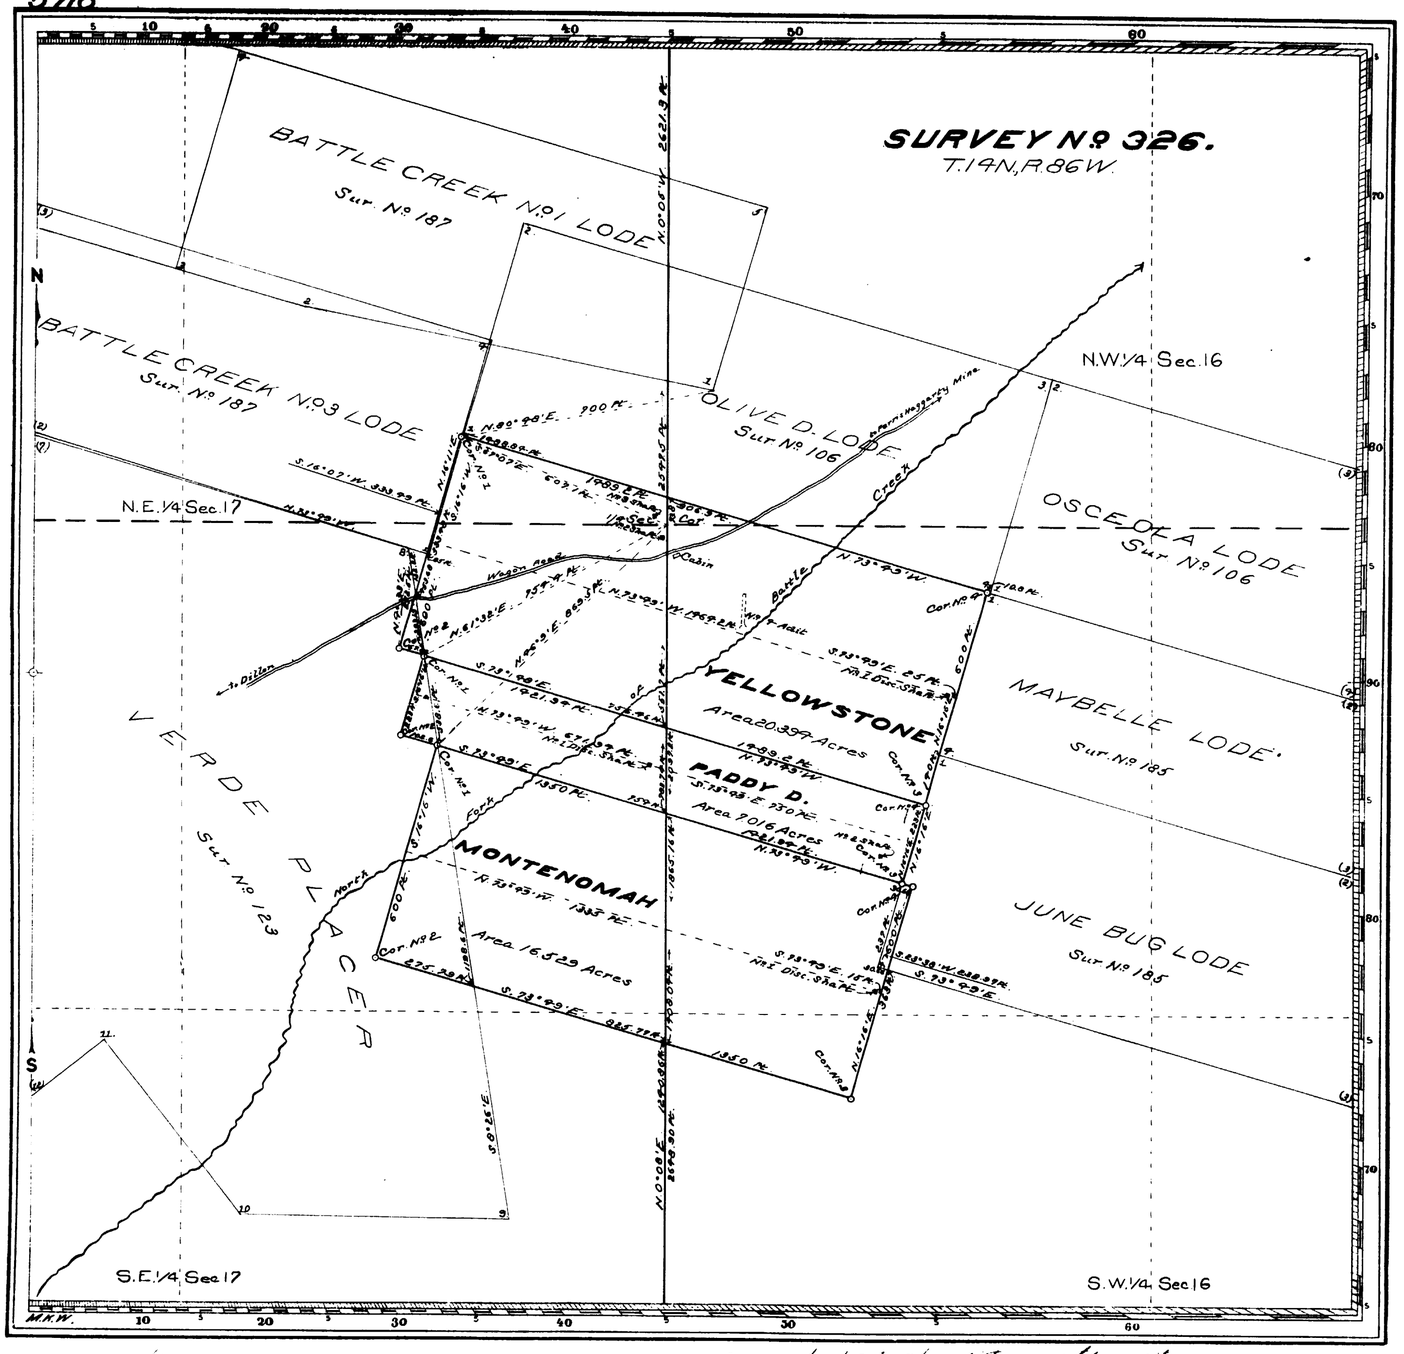

Claim Located as amended November 30, 1904

Mineral Survey No. 326

Lot No.

Cheyenne Land District.

PLAT

OF THE CLAIM OF

Osceola Junior Mining Company

KNOWN AS THE

YELLOWSTONE, PADDY D. AND MONTENOMAH LODES

IN BATTLE LAKE MINING DISTRICT,

CARBON COUNTY, WYOMING

Containing an Area of 43.939 Acres.

Scale of 300 feet to the inch.

Variation 15° 15' E.

SURVEYED DECEMBER 27, 30, 1904 BY

T. Russell Countryman

U.S. Deputy Mineral Surveyor.

The Original Field Notes of the Survey of the Mining Claim of Osceola Junior Mining Company known as the

YELLOWSTONE
PADDY D. AND
MONTENOMAH LODES

from which this plat has been made under my direction, have been examined and approved, and are on file in this Office; and I hereby certify that they furnish such an accurate description of said Mining Claim as will, if incorporated into a patent, serve fully to identify the premises, and that such reference is made therein to natural objects or permanent monuments as will perpetuate and fix the locus thereof.

I further certify that Five Hundred Dollars worth of labor has been expended or improvements made upon said Mining Claim by claimant or its grantors, and that said improvements consist of

(an amount equal to For the benefit of each Location)

3 discovery shafts, 2 shafts and 1 adit

that the location of said improvements is correctly shown upon this plat, and that no portion of said labor or improvements has been included in the estimate of expenditures upon any other claim.

And I further certify that this is a correct plat of said Mining Claim made in conformity with said original field notes of the survey thereof, and the same is hereby approved.

U.S. Surveyor General's Office Mathew P. Hannon

Cheyenne, Wyoming U.S. Surveyor General for

May 23, 1905 Wyoming

326

N.M. 01237
May 11, 1907
3275.6 V
57 P

Yellowstone Claim,
218
May 11, 1907
43621

57

See report on expenditures after return of survey approved Sep 24, 1906.

Nov 30, 1907, consolidated Paddy D. and Montenomah Lode into Lode No. 218.