4

61

(4-675)

5748

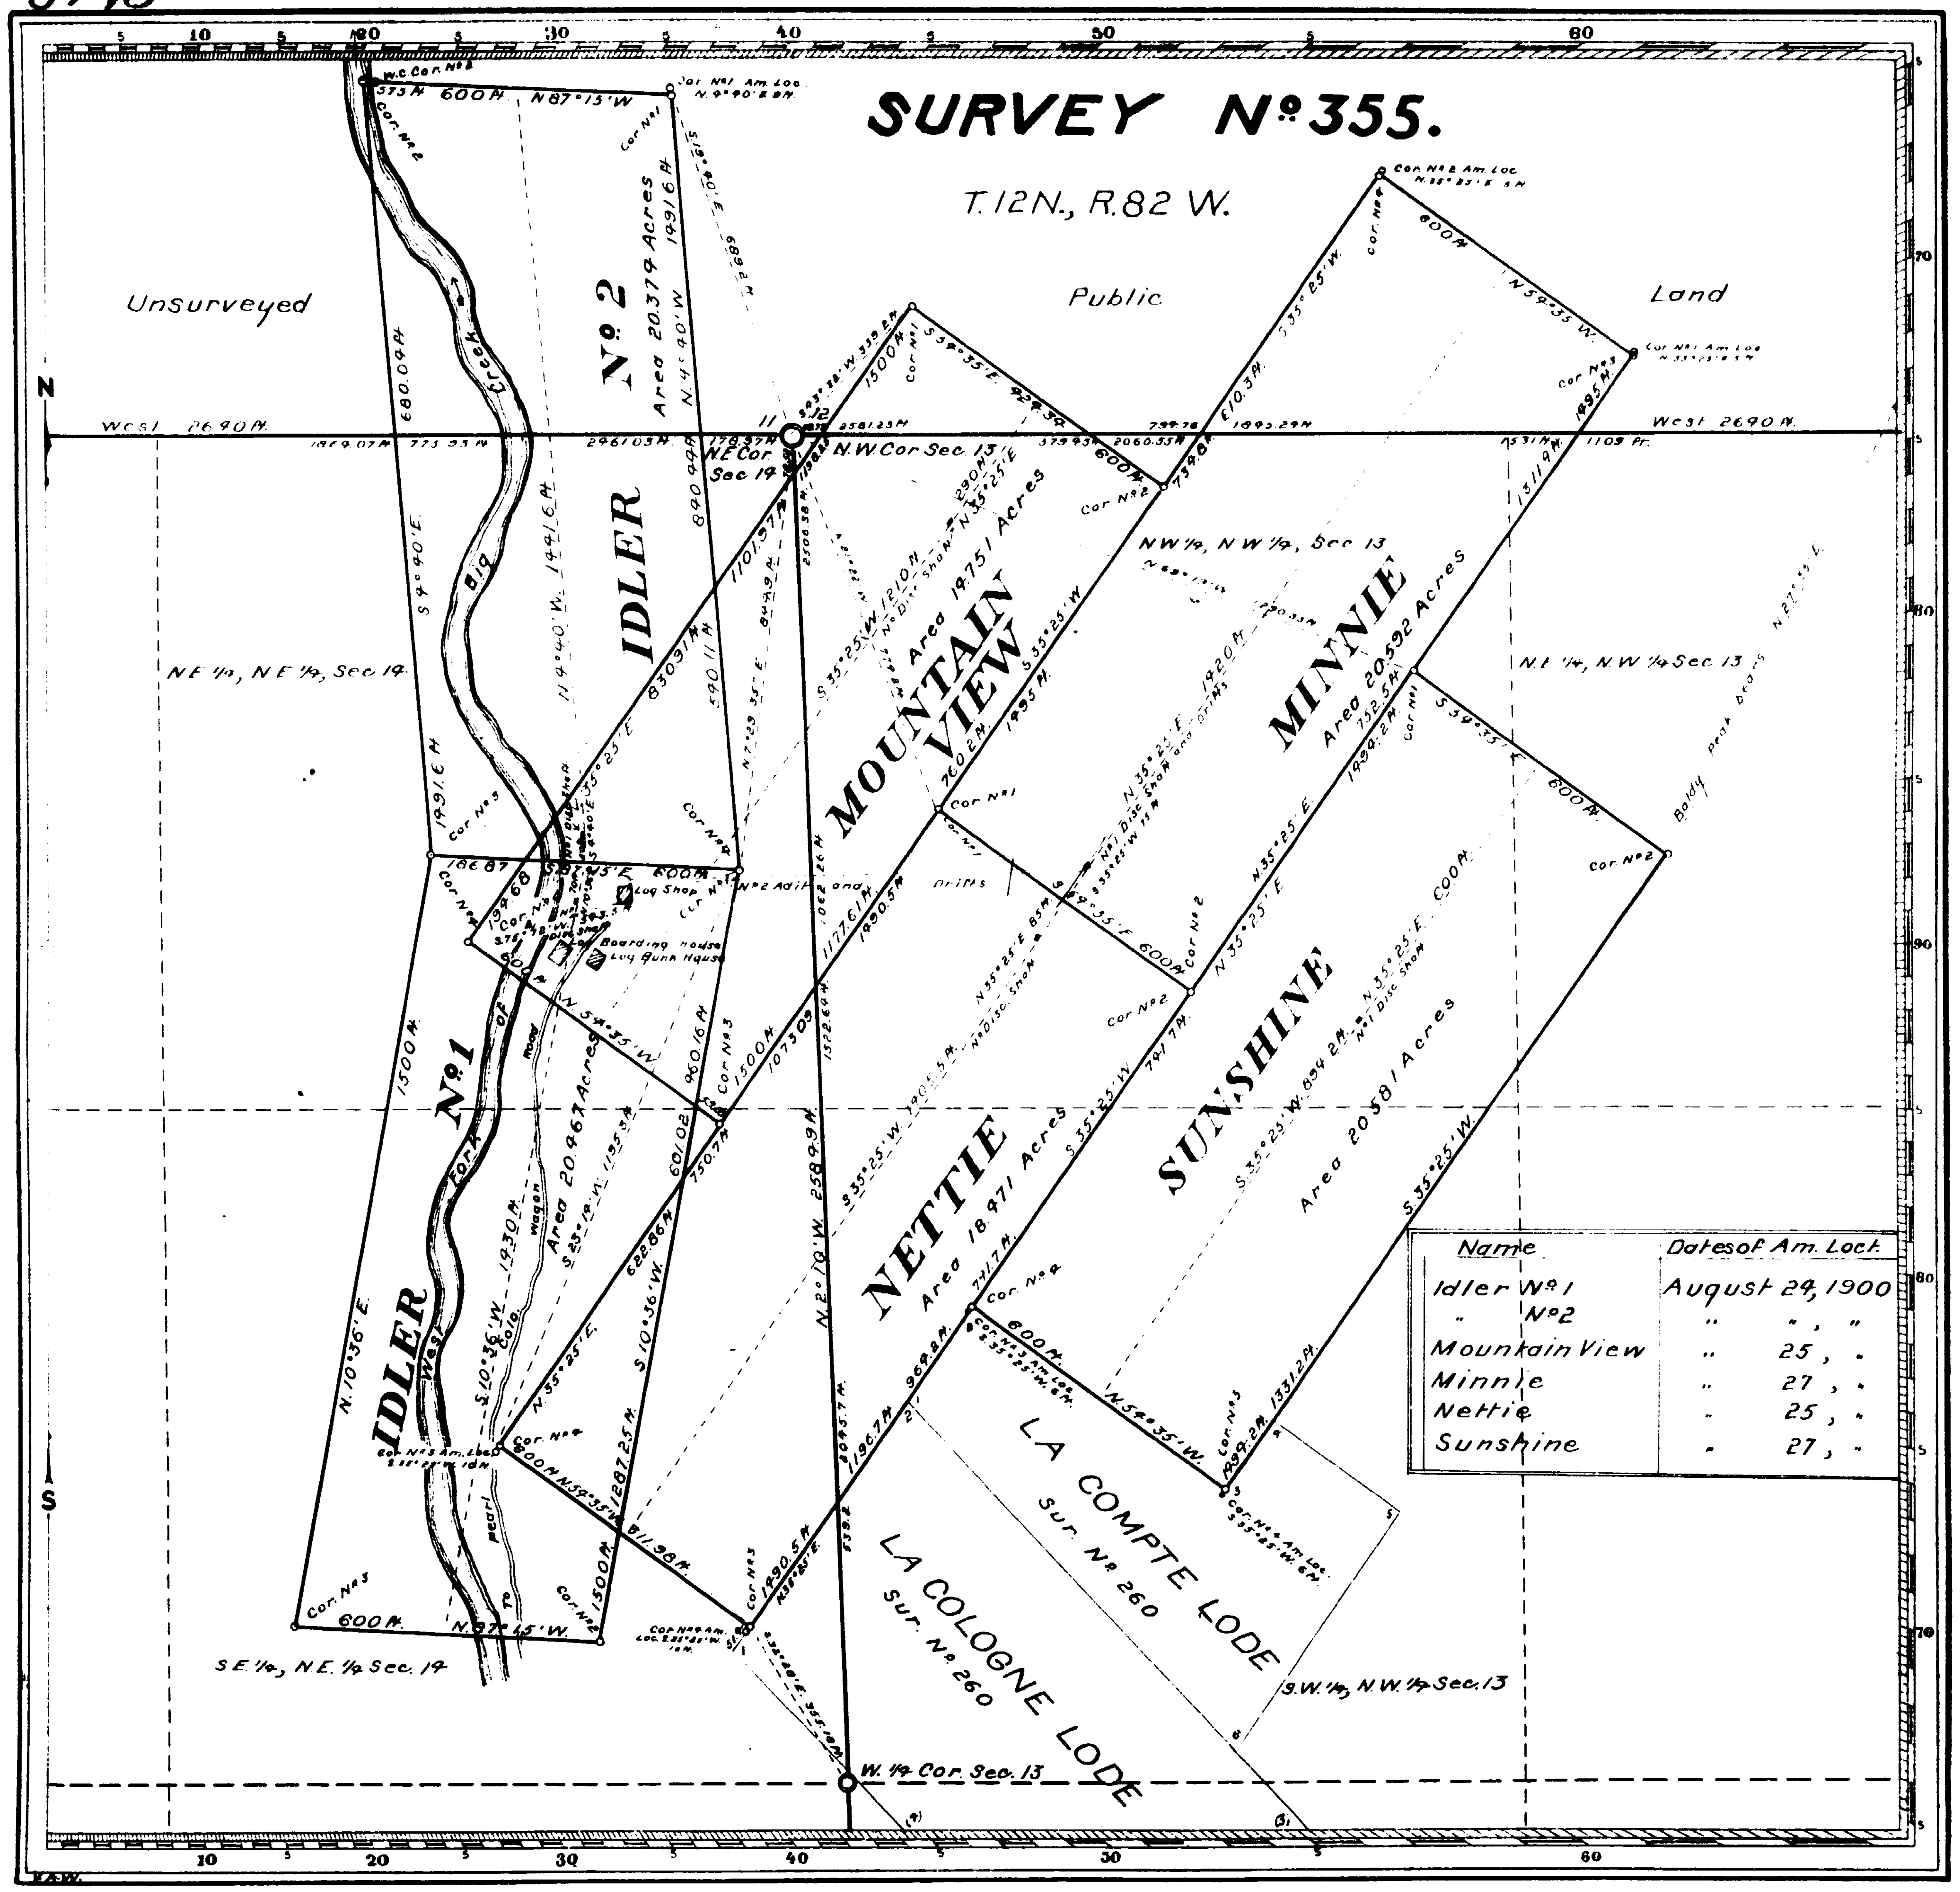

Claim Located See Table, 190

Mineral Survey No. 355.

Lot No.

Cheyenne Land District.

PLAT

OF THE CLAIM OF

The Rogers Mining Company,

KNOWN AS THE

IDLER No. 1 IDLER No. 2, MOUNTAIN VIEW, MINNIE, NETTIE AND SUNSHINE LODES,

IN UPPER PLATTE MINING DISTRICT,
CARBON COUNTY, WYOMING.

Containing an Area of 115.236 Acres

Scale of 300 feet to the inch.

Variation 15°10'E.

SURVEYED JANUARY 21-27, 1906 BY

T. Russell Countryman,

U.S. Deputy Mineral Surveyor.

The Original Field Notes of the Survey of the Mining Claim of The Rogers Mining Company, known as the

Idler No. 1, Idler No. 2, Mountain View, Minnie, Nettie and Sunshine Lodes,

from which this plat has been made under my direction, have been examined and approved, and are on file in this Office; and I hereby certify that they furnish such an accurate description of said Mining Claim as will, if incorporated into a patent, serve fully to identify the premises, and that such reference is made therein to natural objects or permanent monuments as will perpetuate and fix the locus thereof.

I further certify that an amount equal to Five Hundred Dollars worth of labor has been expended or improvements made for the benefit of each location upon said Mining Claim by claimant or its grantors, and that said improvements consist of

5 Discovery Shafts, 1 Discovery Shaft with Drifts and 1 Adit with Drifts,

that the location of said improvements is correctly shown upon this plat, and that no portion of said labor or improvements has been included in the estimate of expenditures upon any other claim.

And I further certify that this is a correct plat of said Mining Claim made in conformity with said original field notes of the survey thereof, and the same is hereby approved.

U.S. Surveyor General's Office, Alpheus P. Hanson
Cheyenne, Wyoming. U.S. Surveyor General for
March 17, 1906 Wyoming.

355

No. 105