5839

(4-675)

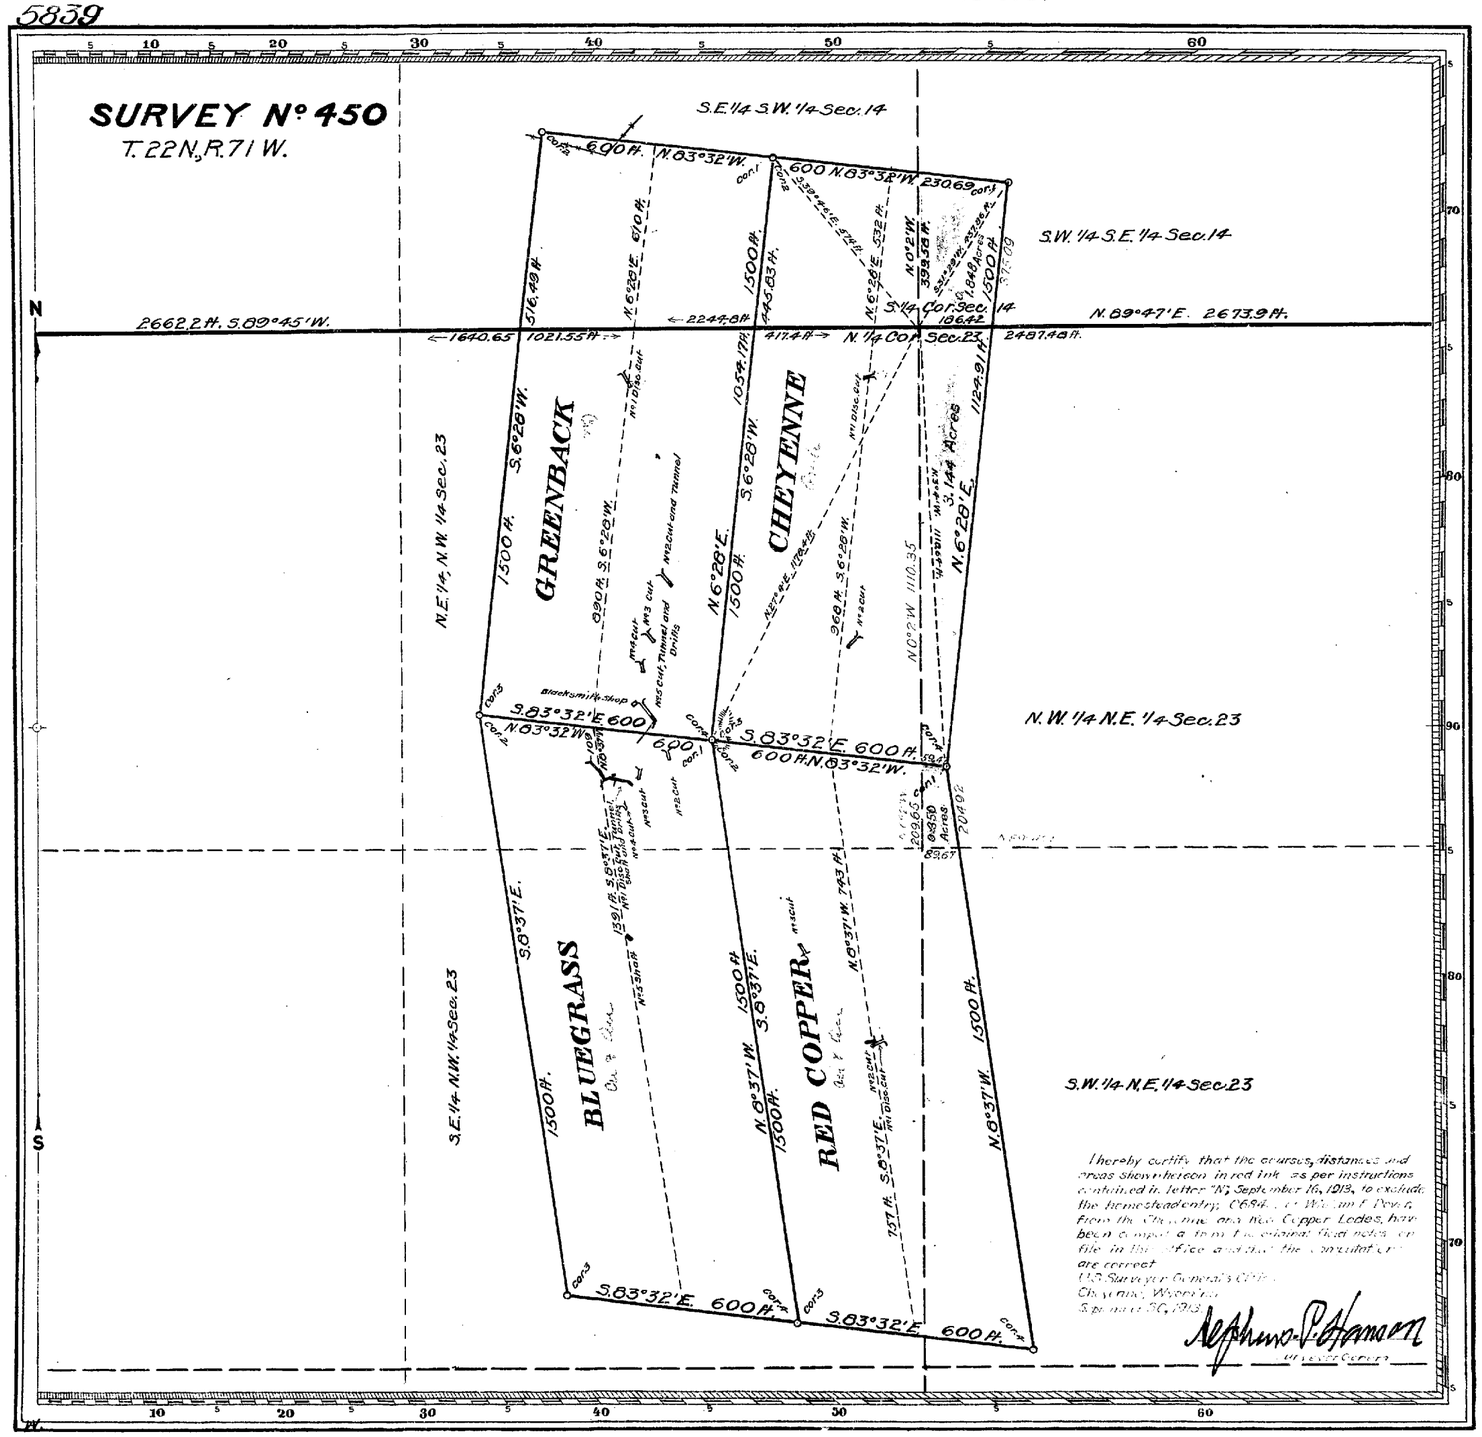

Deposited by Claimant $20.00
Cost of Office Work $17.60
Amount to be refunded. $ 2.40

Claim Located Mar. 15, 1894, Aug. 6, 1890 Feb. 24, 1900, May 1, 1900

Mineral Survey No. 450.

Lot No.

Cheyenne Land District.

PLAT

OF THE CLAIM OF

Henry Altman

KNOWN AS THE

CHEYENNE, GREENBACK, BLUEGRASS AND RED COPPER LODES

IN an unorganized MINING DISTRICT, Albany COUNTY, Wyoming

Containing an Area of 81.220 Acres.

Scale of 300 Feet to the inch.

Variation 16° 25' E.

SURVEYED June 14-17, 1910 BY

Albert B. Bartlett,

U.S. Deputy Mineral Surveyor,

The Original Field Notes of the Survey of the Mining Claim of Henry Altman known as the Cheyenne, Greenback, Bluegrass and Red Copper Lodes

from which this plat has been made under my direction have been examined and approved, and are on file in this Office; and I hereby certify that they furnish such an accurate description of said Mining Claim as will, if incorporated into a patent, serve fully to identify the premises, and that such reference is made therein to natural objects or permanent monuments as will perpetuate and fix the locus thereof.

I further certify that an amount equal to Five Hundred Dollars worth of labor has been expended or improvements made upon said Mining Claim by claimant for the benefit of such claimant or his grantors, and that said improvements consist of 3 Discovery Cuts, 1 Discovery Cut with Tunnel, Shaft and Drifts, 8 Cuts, 1 Cut with Tunnel, 1 Cut with Tunnel and Drifts and 1 Shaft that the location of said improvements is correctly shown upon this plat, and that no portion of said labor or improvements has been included in the estimate of expenditures upon any other claim.

And I further certify that this is a correct plat of said Mining Claim made in conformity with said original field notes of the survey thereof, and the same is hereby approved.

U.S. Surveyor General's Office. Cheyenne, Wyoming August 10, 1910.

Arthur P. Hanson
U.S. Surveyor General for Wyoming.

450

ENT. NO. 09257 NOTES

PAT. NO. 349.138 V --------

C. S. NO. 189 P --------